VOL 16 PAGE 23

196714

REFERENCES:

DEED VOL. 151 PAGE 95
" " 239 " 839
" " 223 " 13

BEARINGS FROM DEED VOL. 151 PAGE 95

MECHANIC TOWNSHIP
3RD. QTR. LOT 8
T-8N ; R-6W
HOLMES COUNTY. OHIO

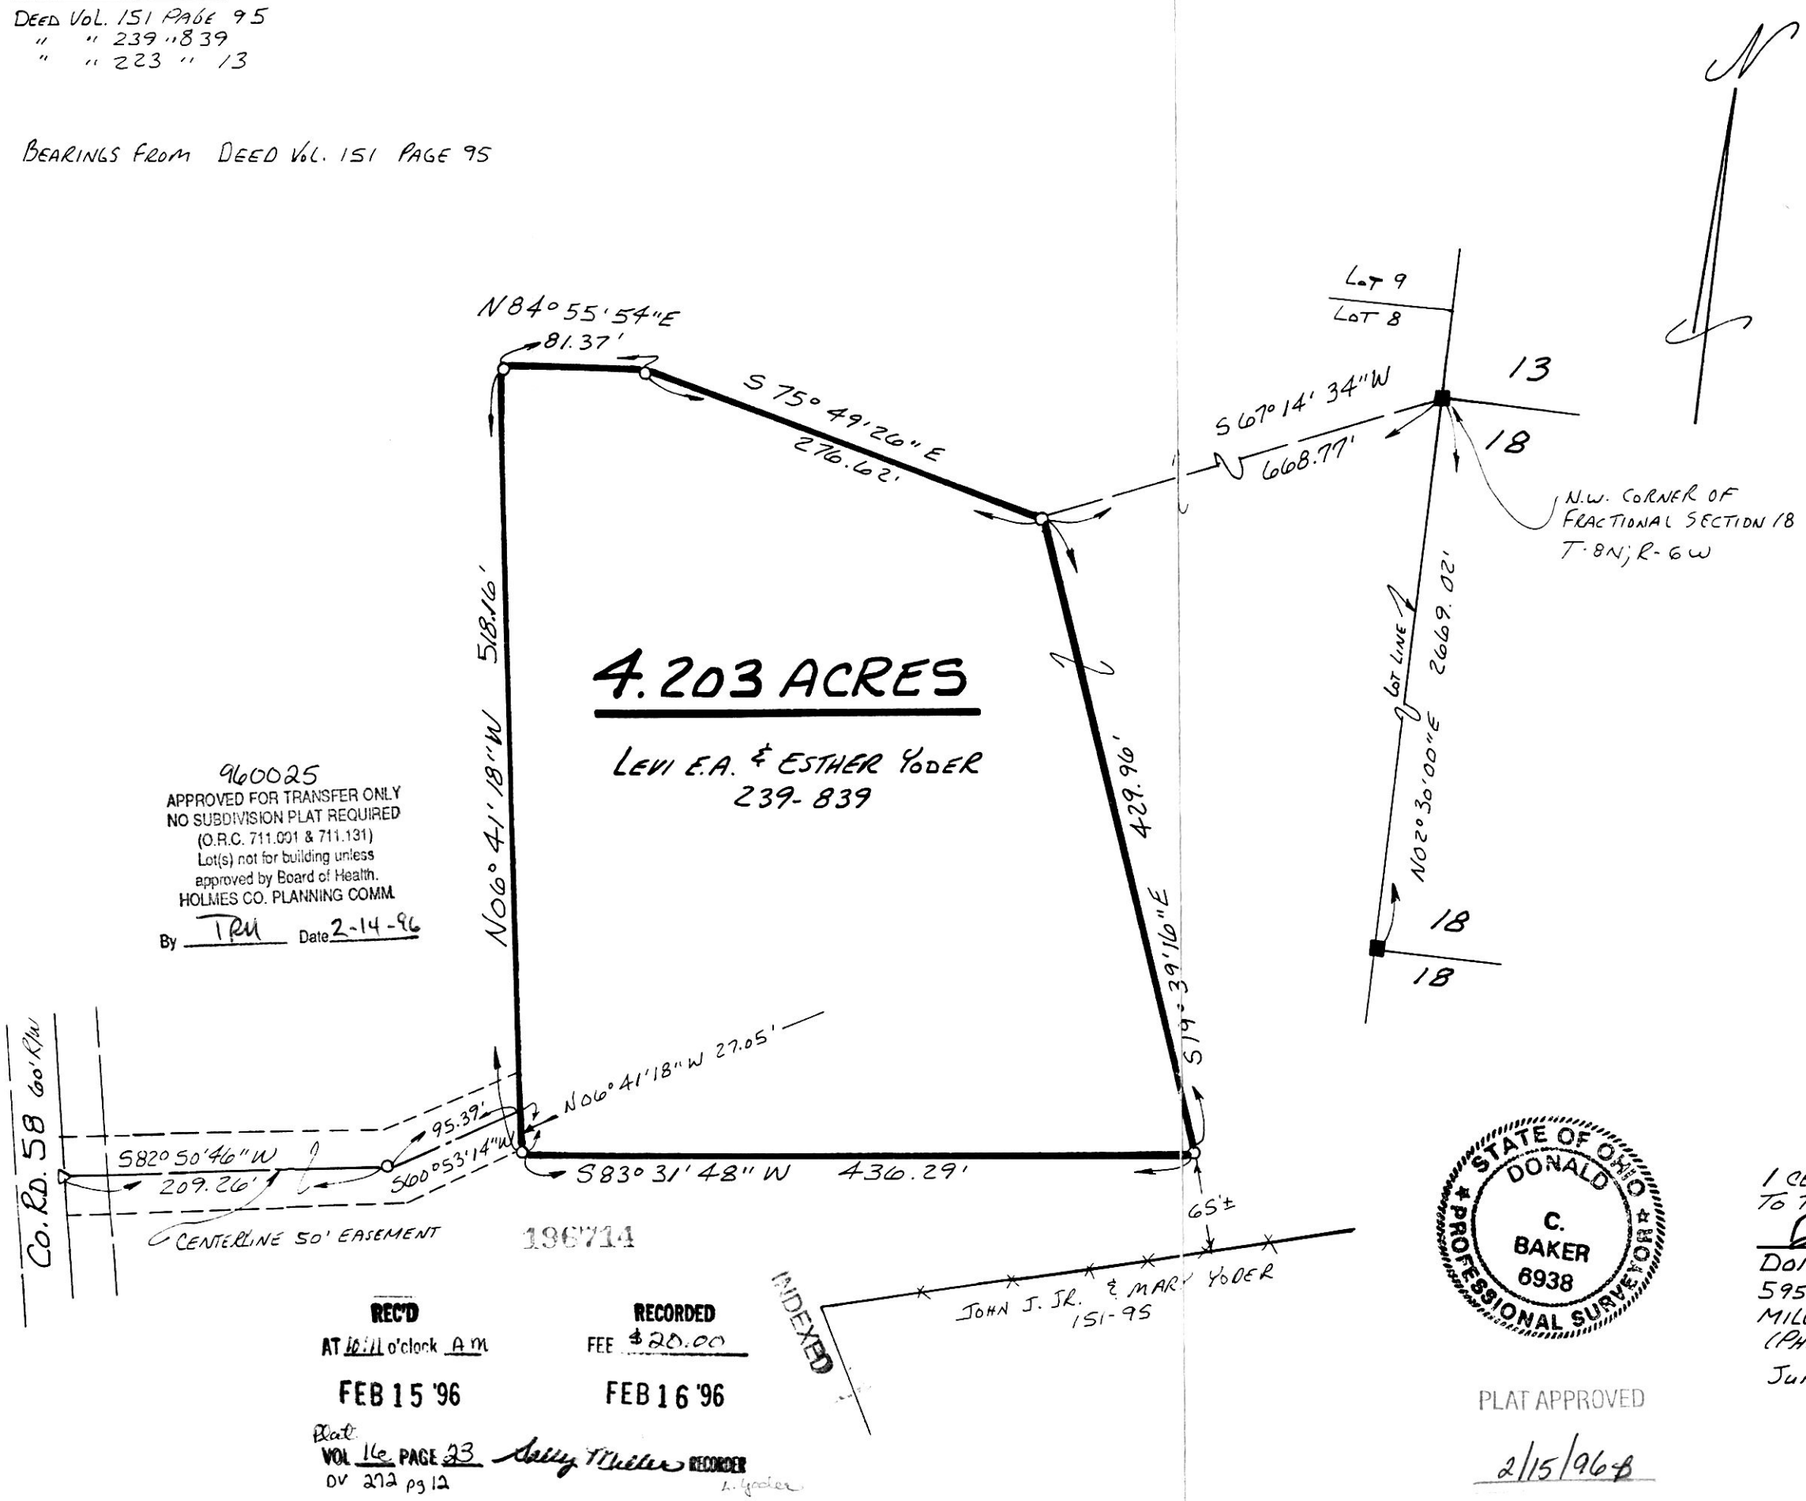

0 50 100 200

SCALE: 1" = 100'

- ■ STONE FOUND
- △ R.R. SPIKE SET
- ○ 5/8" RE BAR WITH I.D. CAP SET (I.D. CAP MARKED "BAKER 6938")

960025
APPROVED FOR TRANSFER ONLY
NO SUBDIVISION PLAT REQUIRED
(O.R.C. 711.001 & 711.131)
Lot(s) not for building unless
approved by Board of Health.
HOLMES CO. PLANNING COMM.
By TRM Date 2-14-96

196714

REC'D
AT 10:11 o'clock A M
FEB 15 '96

RECORDED
FEE $20.00
FEB 16 '96

Plat
VOL 16 PAGE 23 Kelly Miller RECORDER
OV 272 pg 12

STATE OF OHIO
DONALD C. BAKER 6938
PROFESSIONAL SURVEYOR

PLAT APPROVED
2/15/96-B

I CERTIFY THIS SURVEY TO BE CORRECT TO THE BEST OF MY KNOWLEDGE.
Donald C. Baker

DONALD C. BAKER P.S. 6938
5958 T.R. 322
MILLERSBURG, OHIO 44654
(PH.) (216) 674-4788

JUNE 13, 1995

28295-MLS
FJM