WALNUT CREEK TOWNSHIP
N.E. QTR. SECTION 22
T-9N ; R-5W
HOLMES COUNTY, OHIO

VOL 16 PAGE 61

9600000347
Filed for Record in
HOLMES COUNTY ,OH
SALLY MILLER
On 03-29-1996 At 03:03 pm.
PLSM 20.00
Vol. 16 Page 61
ov 272 pg 837

0 30 60 120

SCALE: 1" = 60'

● IRON PIN FOUND
o 5/8" RE BAR WITH I.D. CAP SET
I.D. CAP MARKED "BAKER 6938"

REFERENCES:

DEED VOL. 215 PAGE 927
" " 239 " 267
" " 186 " 655

PLAT VOL. 9 PAGE 113
" " 8 " 866

BEARINGS FROM SURVEY RECORD 5 PAGE 78

960054
APPROVED FOR TRANSFER ONLY
NO SUBDIVISION PLAT REQUIRED
(O.R.C. 711.001 & 711.131)
Lot(s) not for building unless
approved by Board of Health.
HOLMES CO. PLANNING COMM.
By TRM Date 3-28-96

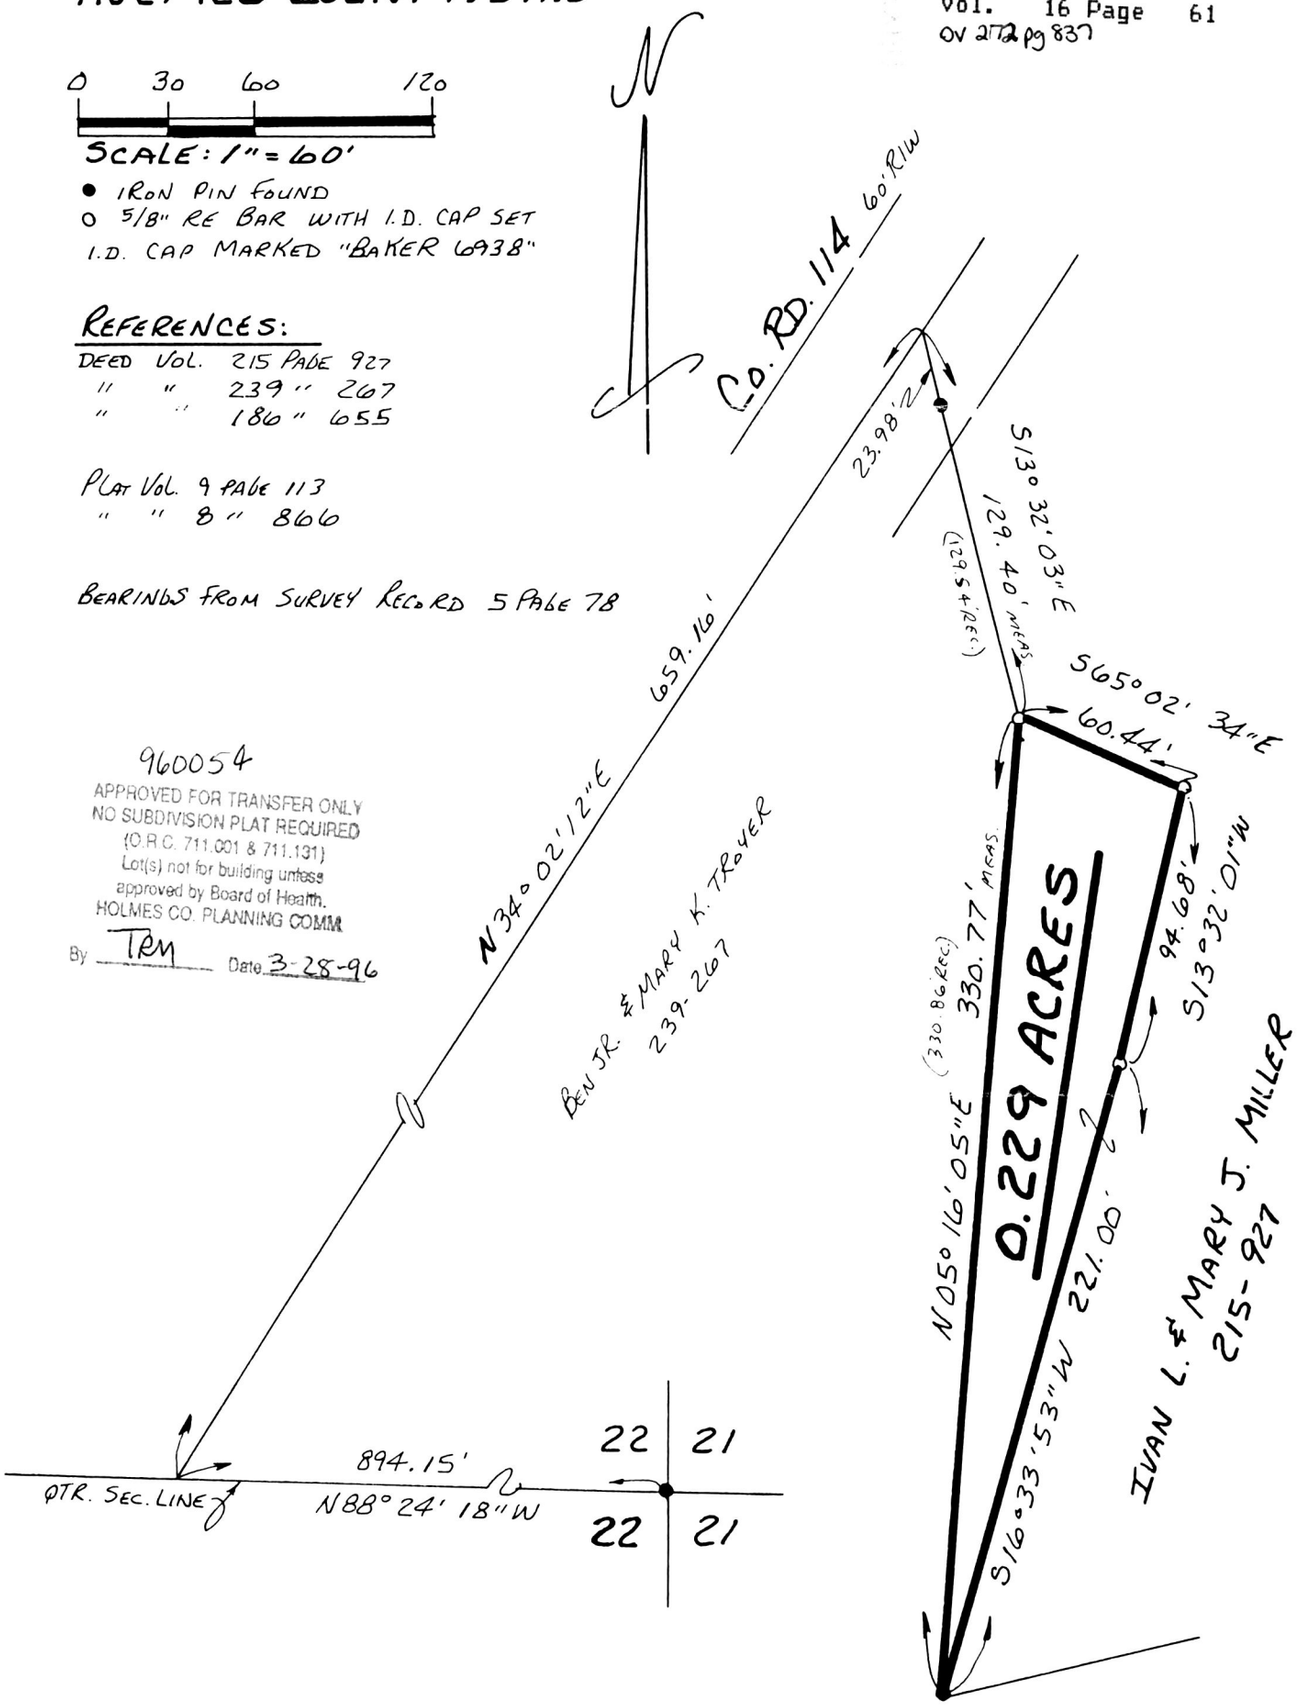

I CERTIFY THIS SURVEY TO BE CORRECT
TO THE BEST OF MY KNOWLEDGE.

Donald C. Baker

DONALD C. BAKER P.S. 6938
5958 T.R. 322
MILLERSBURG, OHIO 44654
PH. (216) 674-4788

SEPTEMBER 25, 1995

52095-MLS

STATE OF OHIO
DONALD C. BAKER 6938
PROFESSIONAL SURVEYOR

9600000347
LAUREL HINES ATTY

MILLERSBURG,

PLAT APPROVED

3/29/96