KNOX TOWNSHIP
4TH. QTR. LOT 16
T-9N ; R-9W
HOLMES COUNTY, OHIO

0 50 100 200

SCALE: 1"=100'

- IRON PIN FOUND
- o 5/8" RE BAR WITH I.D. CAP SET
  I.D. CAP MARKED "BAKER 6938"

REFERENCES:

DEED VOL. 239 PAGE 603
" " 209 " 196
" " 251 " 358
PLAT VOL. 3 PAGE 52

BEARINGS FROM PLAT VOL. 12 PAGE 25

STATE OF OHIO DONALD C. BAKER 6938 REGISTERED SURVEYOR

I CERTIFY THIS SURVEY TO BE CORRECT TO THE BEST OF MY KNOWLEDGE.

Donald C. Baker

DONALD C. BAKER P.S. 6938
5958 T.R. 322
MILLERSBURG, OHIO 44654
PH. (216) 674-4788

DECEMBER 15, 1995

6895 MLS

VOL 16 PAGE 118

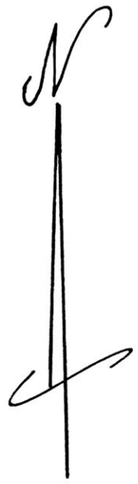

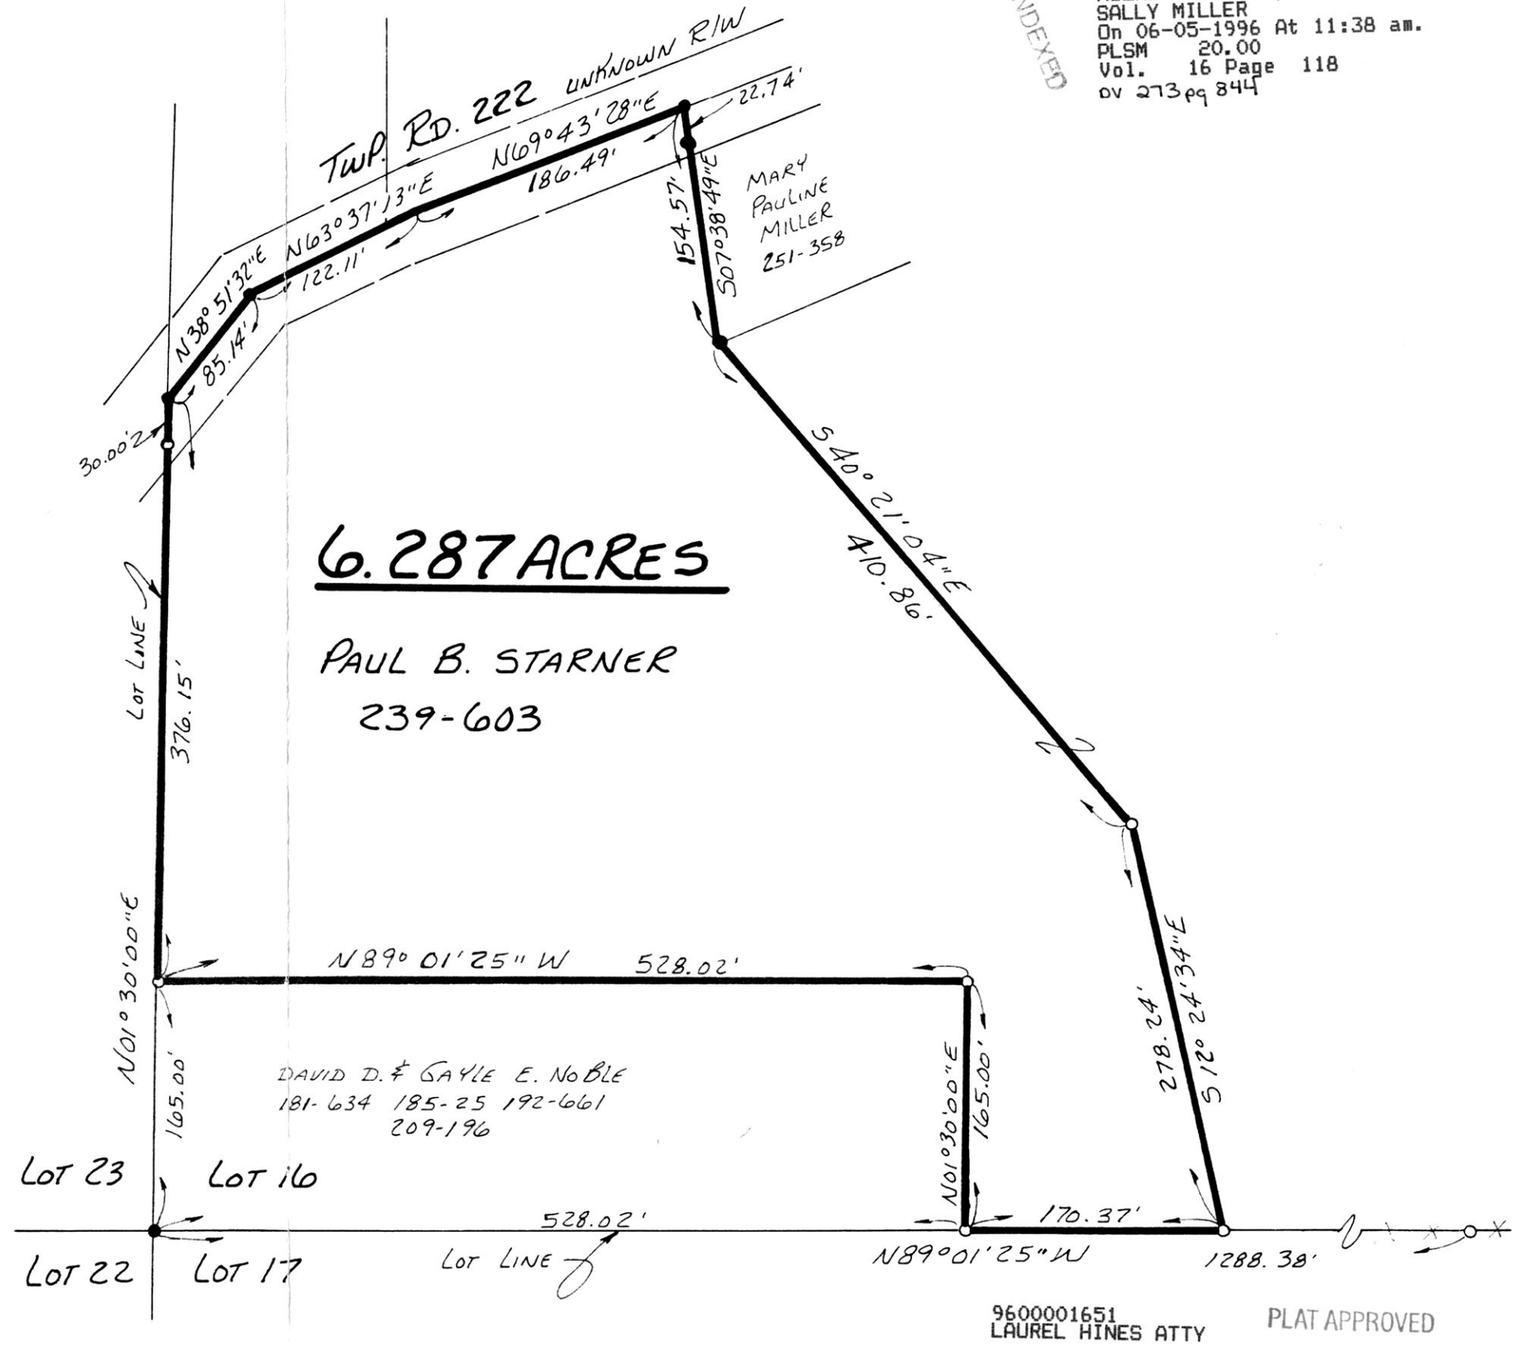

9600001651
Filed for Record in
HOLMES COUNTY, OH
SALLY MILLER
On 06-05-1996 At 11:38 am.
PLSM 20.00
Vol. 16 Page 118
ov 273 pg 844

INDEXED

9600001651
LAUREL HINES ATTY
MILLERSBURG,

PLAT APPROVED
6/5/96