Plat of Survey

Holmes County
Berlin Township
4th Quarter, Lot 16, T-9-N, R-6-W
Connecticut Western Reserve School Lands

9600106
APPROVED FOR TRANSFER ONLY
NO SUBDIVISION PLAT REQUIRED
(O.R.C. 711.001 & 711.131)
Lot(s) not for building unless
approved by Board of Health.
HOLMES CO. PLANNING COMM.
By TRM Date 6-6-96

9600001794
Filed for Record in
HOLMES COUNTY, OH
SALLY MILLER
On 06-13-1996 At 03:32 pm.
PLSM 20.00
Vol. 16 Page 124
DV 273 pg 928
INDEXED

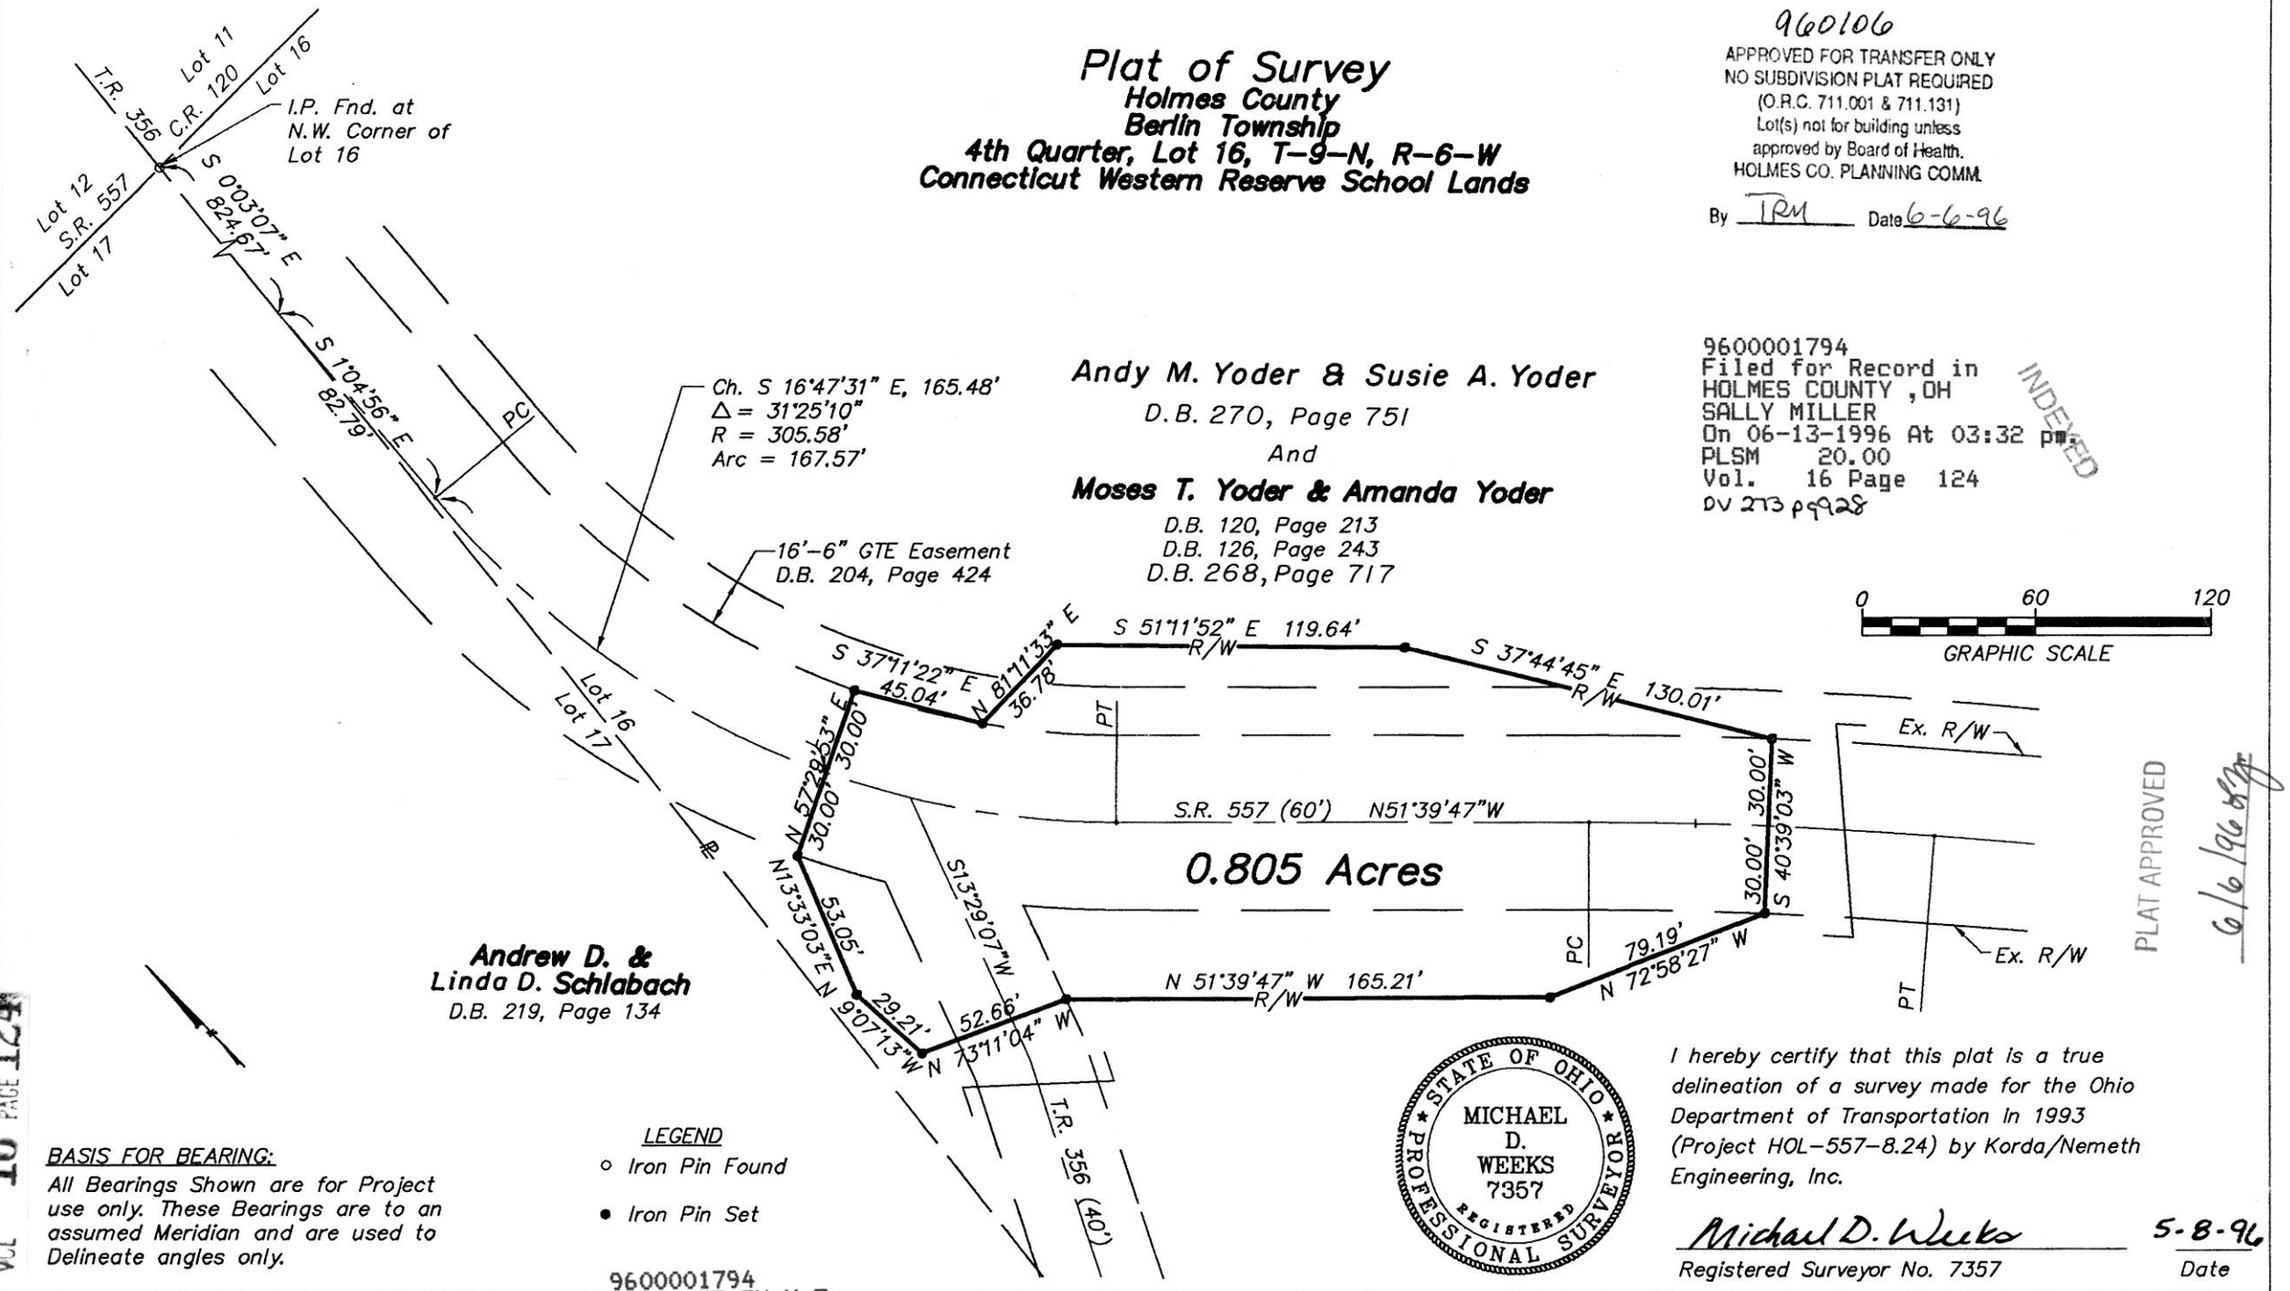

Andrew D. & Linda D. Schlabach
D.B. 219, Page 134

BASIS FOR BEARING:
All Bearings Shown are for Project use only. These Bearings are to an assumed Meridian and are used to Delineate angles only.

LEGEND
- ○ Iron Pin Found
- ● Iron Pin Set

9600001794
STATE OF OH N E
FAIRLAWN, OH

STATE OF OHIO
MICHAEL D. WEEKS
7357
REGISTERED PROFESSIONAL SURVEYOR

I hereby certify that this plat is a true delineation of a survey made for the Ohio Department of Transportation In 1993 (Project HOL-557-8.24) by Korda/Nemeth Engineering, Inc.

Michael D. Weeks — 5-8-96
Registered Surveyor No. 7357 — Date

VOL 16 PAGE 124