Vol. 16 page 152

PRAIRIE TOWNSHIP
S.E. QTR. SECTION 16
T-13N ; R-13W
HOLMES COUNTY, OHIO

REFERENCES:

DEED VOL. 248 PAGE 272
DEED VOL. 189 PAGE 131
DEED VOL. 189 PAGE 517
DEED VOL. 215 PAGE 94
DEED VOL. 180 PAGE 447
DEED VOL. 263 PAGE 320

PLAT VOL. 14 PAGE 427

BEARINGS FROM PLAT VOL. 14 PAGE 786

960136
APPROVED FOR TRANSFER ONLY
NO SUBDIVISION PLAT REQUIRED
(O.R.C. 711.001 & 711.131)
Lot(s) not for building unless
approved by Board of Health.
HOLMES CO. PLANNING COMM.
By TRM Date 7-16-96

9600002281
Filed for Record in
HOLMES COUNTY, OH
SALLY MILLER
On 07-17-1996 At 02:54 pm.
PLSM 20.00
Vol. 16 Page 152
DV 274 pgs 336 - 339

INDEXED

N

0 100 200 400

SCALE: 1" = 200'

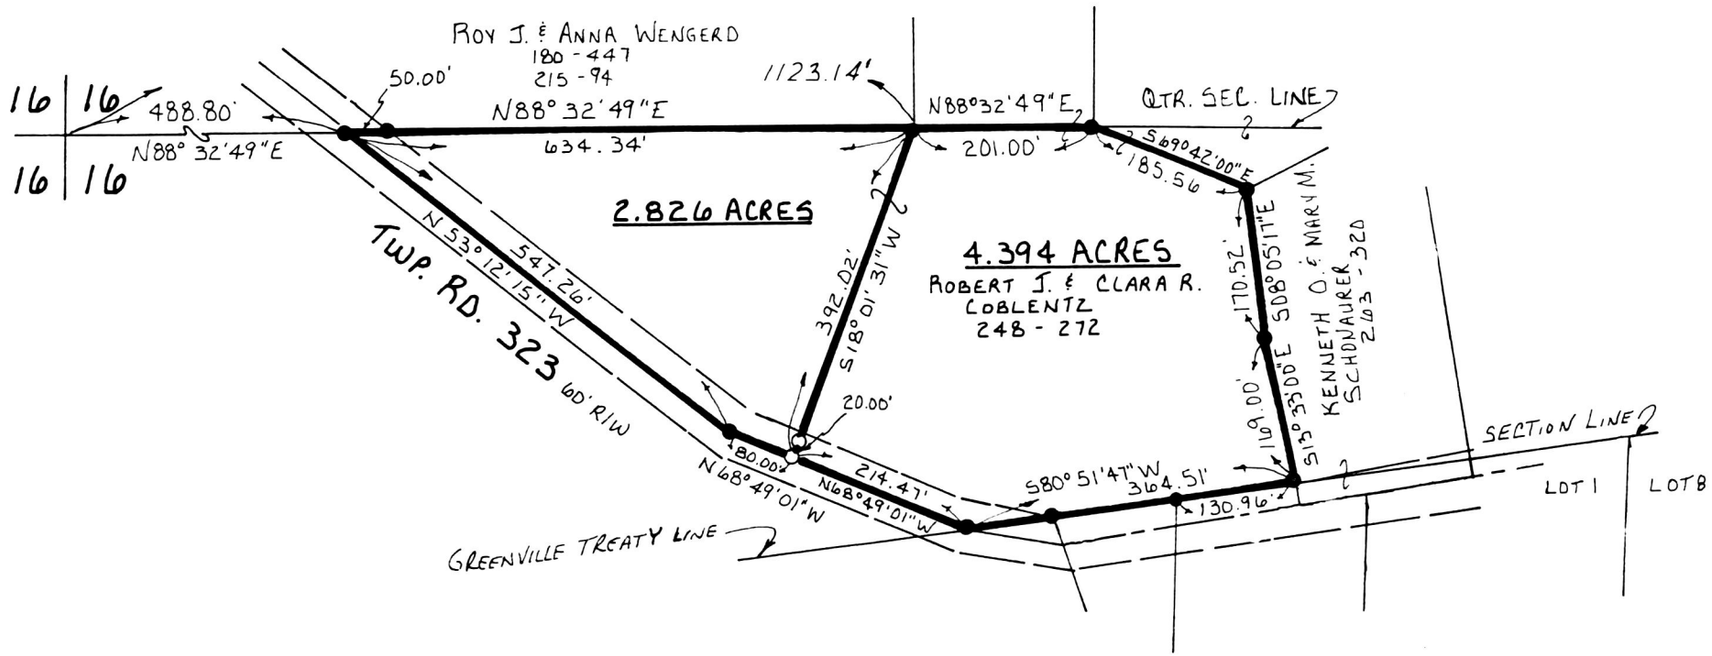

I CERTIFY THIS SURVEY TO BE CORRECT TO THE BEST OF MY KNOWLEDGE.

DONALD C. BAKER P.S. 6938
5958 TR 322
MILLERSBURG, OHIO 44654
PH: (330) 674-4788

JUNE 4, 1996

32196 FJM

STATE OF OHIO
DONALD C. BAKER 6938
REGISTERED PROFESSIONAL SURVEYOR

9600002281
RONDA STEIMEL
MILLERSBURG,

PLAT APPROVED
7/16/96 B