9600002344
Filed for Record in
HOLMES COUNTY, OH
SALLY MILLER
On 07-23-1996 At 09:12 am.
PLSM 20.00
Vol. 16 Page 159
DV 274 pg 393

INDEXED

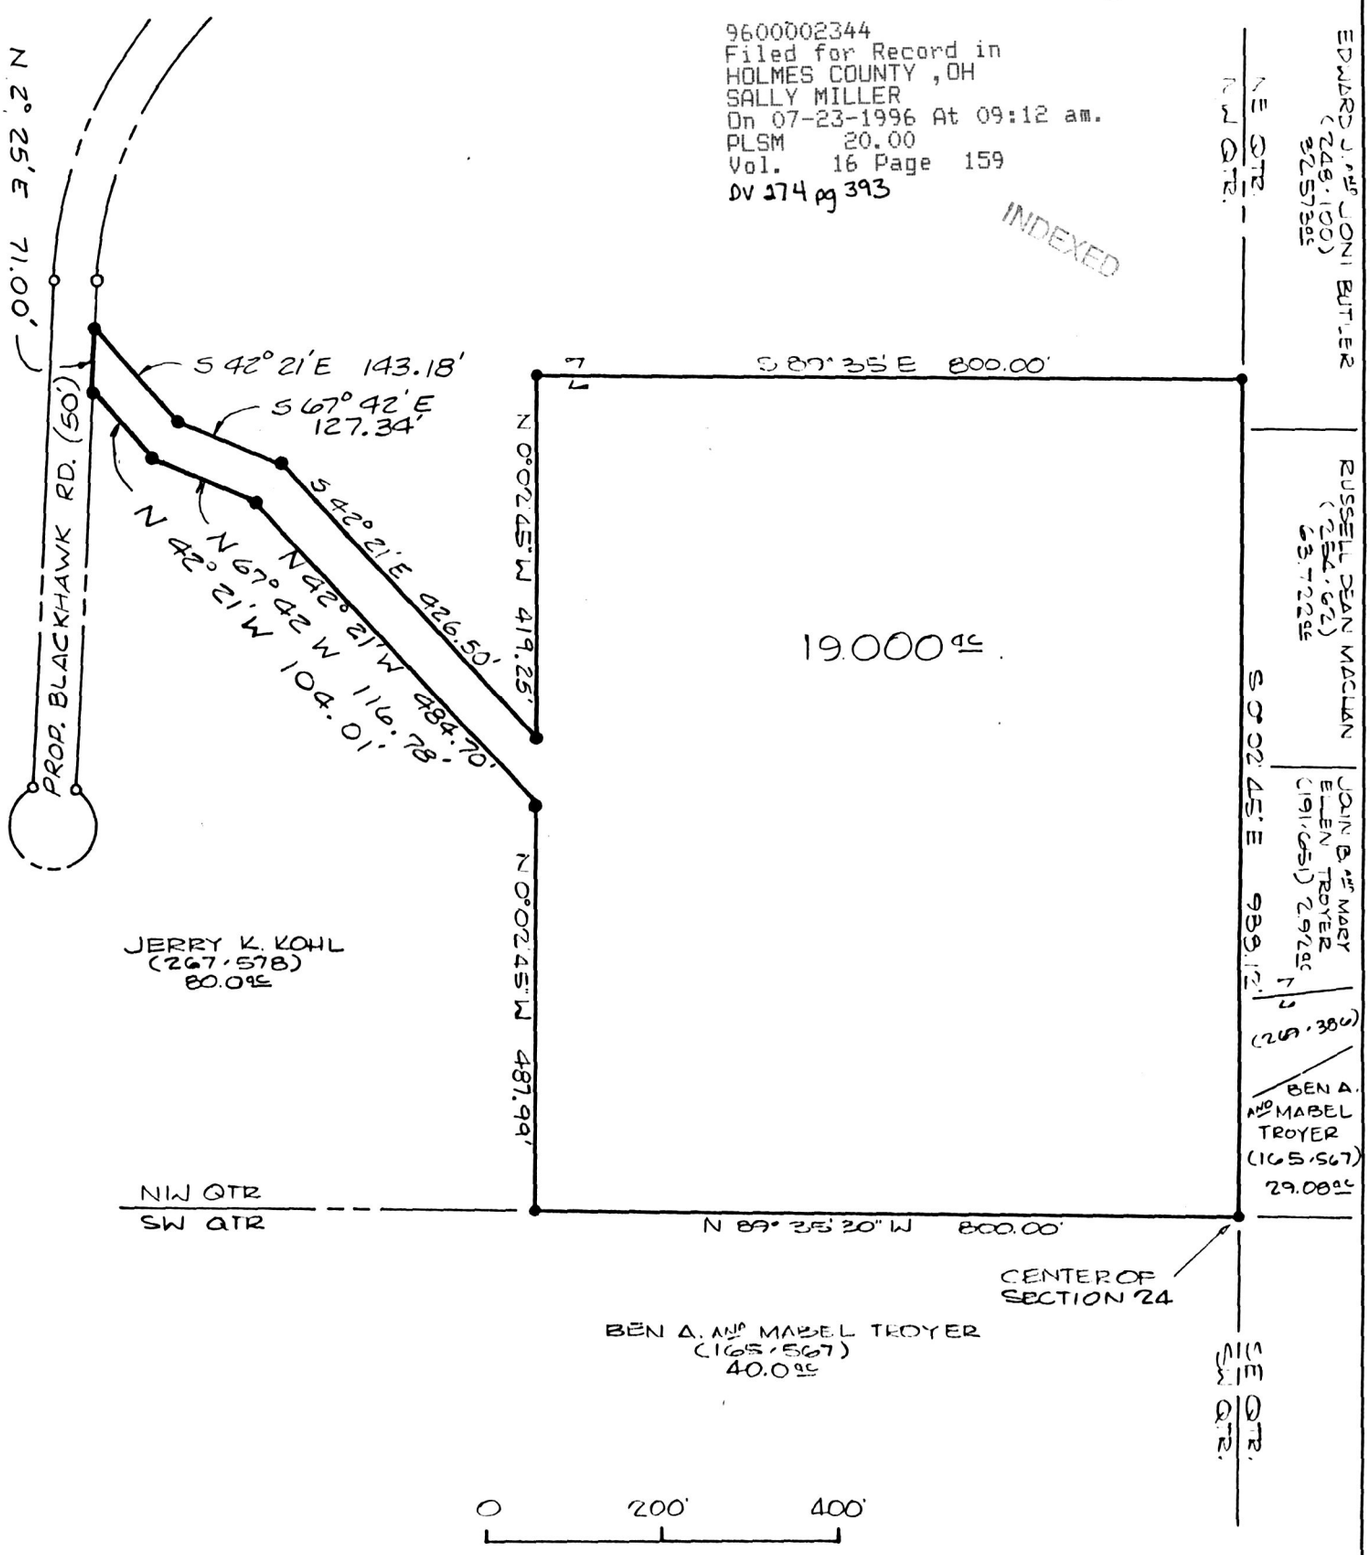

* BRGS. ORIENTED TO A 5.046ac (269,77) *

NORTH

● - IRON PIN SET W/CAP STAMPED RON SMITH 5324.
o - IRON PIN FOUND.

PLAT APPROVED
7/23/96

CERTIFICATE OF SURVEYOR

I the undersigned, hereby certify that this map is true and correct

Ronald L. Smith

REGISTERED SURVEYOR NO. 5324

Plat of Survey for

- JERRY K. KOHL -

Located in NW QTR. OF SEC 24, TWP 9 (WALNUT CREEK), R-4, HOLMES CO., OHIO.

Scale 1" = 200' Date 5/20/96

RONALD L. SMITH
REGISTERED SURVEYOR NO. 5324
Ron Smith Surveying
4180 Murray Road N.W.
Dover, Ohio 44622
Telephone: (330) 343-4730

9600002344
APPROVED STATEWIDE TITLE
NEW PHILADELPHIA.