VOL 16 PAGE 275

BERLIN TOWNSHIP
3RD. QTR. LOT 36
T-9N ; R-5W
HOLMES COUNTY, OHIO

0 50 100 200

SCALE : 1" = 100'

● IRON PIN FOUND
■ STONE FOUND
05/8" REBAR WITH I.D. CAP SET
I.D. CAP MARKED "BAKER 6938"

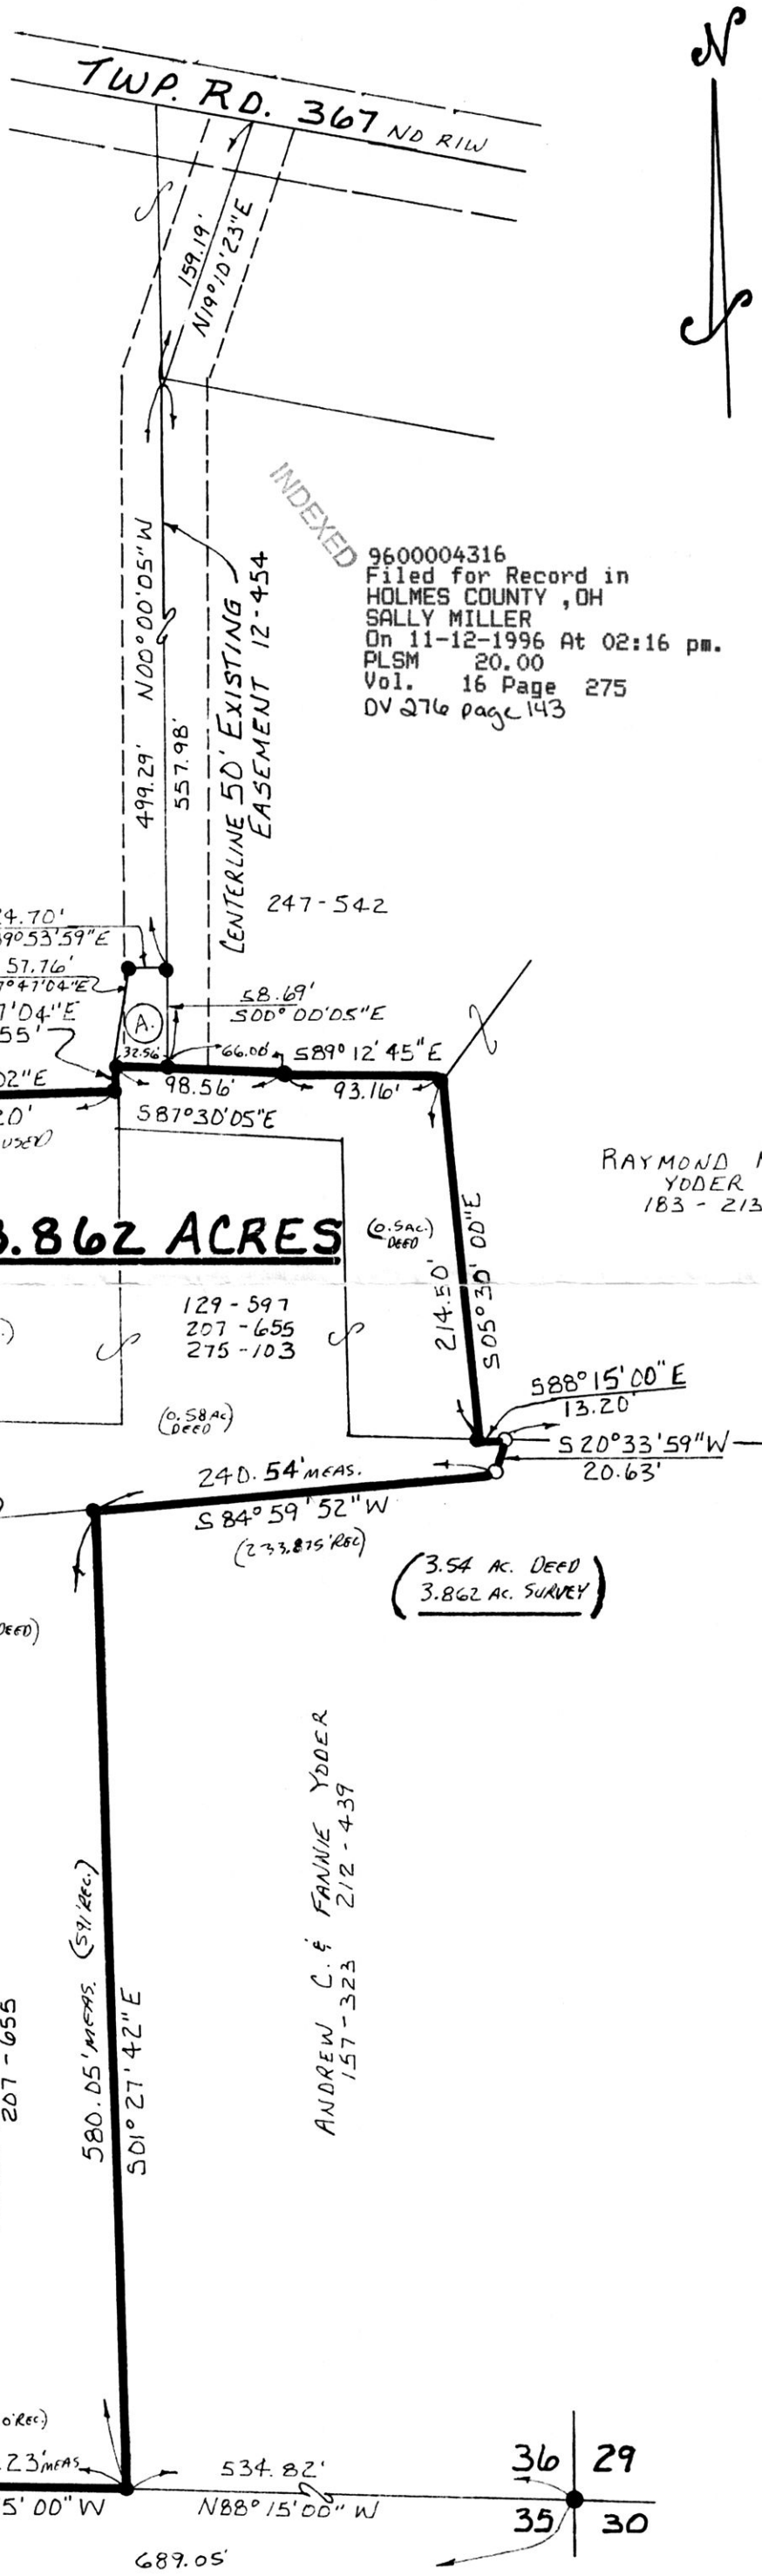

REFERENCES:

DEED VOL. 129 PAGE 597
" " 207 " 655
" " 275 " 103
" " 247 " 542
" " 183 " 213

PLAT VOL. 12 PAGE 454
BEARINGS FROM DEED VOL. 183 PAGE 213

(A.) UNKNOWN OWNER
SARAH M. RABER 275-103

SURVEYED FOR ISAAC YODER

STATE OF OHIO
DONALD C. BAKER
6938
REGISTERED
PROFESSIONAL SURVEYOR

I CERTIFY THIS SURVEY TO BE CORRECT
TO THE BEST OF MY KNOWLEDGE
Donald C. Baker

DONALD C. BAKER P.S. 6938
5958 T.R. 322
MILLERSBURG, OHIO 44654
PH: (330) 674-4788

SEPTEMBER 30, 1996

INDEXED
9600004316
Filed for Record in
HOLMES COUNTY, OH
SALLY MILLER
On 11-12-1996 At 02:16 pm.
PLSM 20.00
Vol. 16 Page 275
DV 276 page 143

9600004316
MAX A MILLER ATTY
MILLERSBURG,

55196 FJM

PLAT APPROVED
11/12/96