VOL 16 PAGE 283

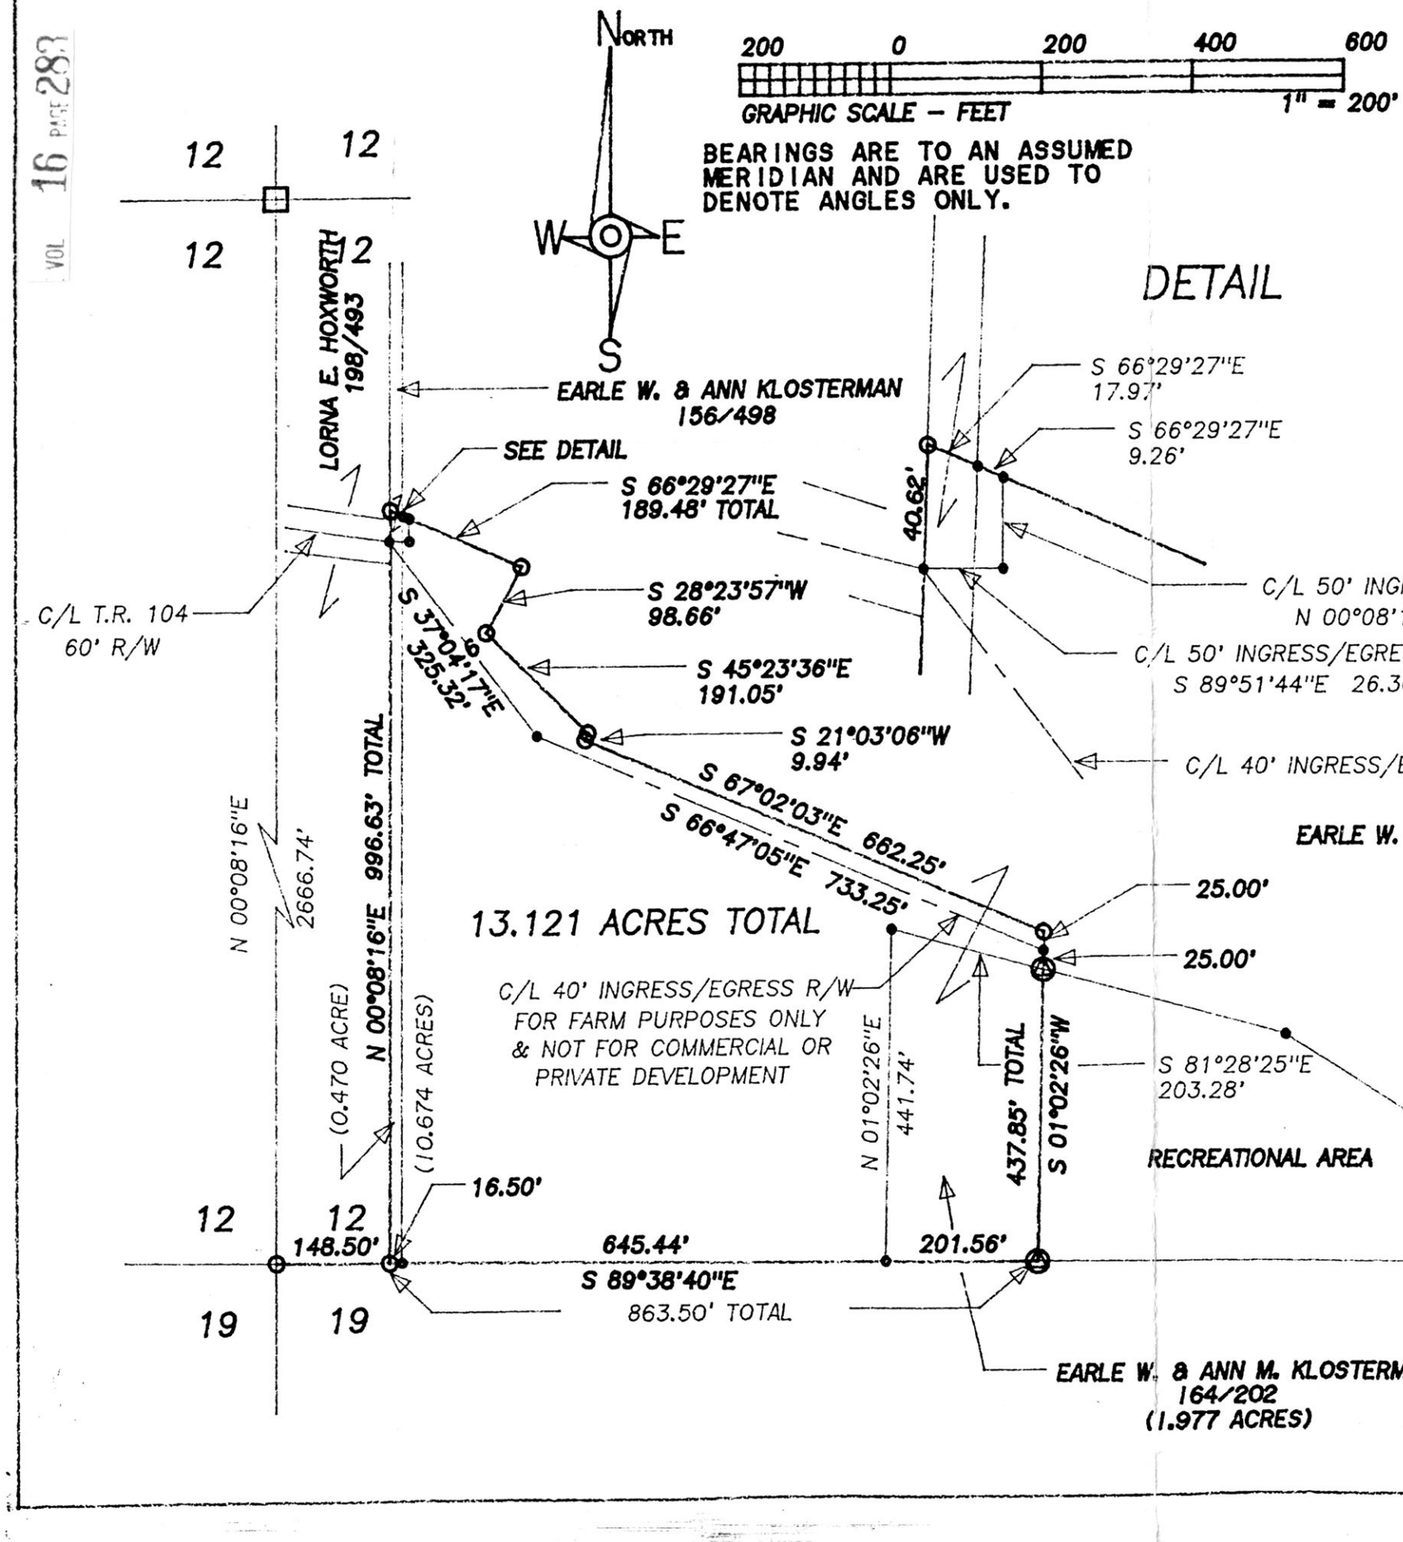

HEARTLAND Surveying

Jim Shamp
5210 Twp. Rd. 257 Millersburg, OH 44654
PHONE: 330-674-4698

SURVEY			DATE
EARLE W. & ANN M. KLOSTERMAN			JULY 2, 1996
STATE	COUNTY	TOWNSHIP	RANGE
OHIO	HOLMES	MECHANIC	7 WEST
TOWNSHIP	SOUTHEAST QUARTER OF SECTION 12		960615
8 NORTH			

I CERTIFY THIS TO BE A TRUE PLAT OF A FIELD SURVEY COMPLETED ON JUNE 19, 1996:

J. L. Shamp

JIM SHAMP, REG. SUR. NO. S-6088

9600004394
Filed for Record in
HOLMES COUNTY, OH
SALLY MILLER
On 11-18-1996 At 10:04 am.
PLSM 20.00
Vol. 16 Page 283
DV 276 page 209 (exception)

INDEXED

LEGEND:
- □ = STONE FOUND
- ● = IRON PIN/PIPE FOUND
- ∘ = POINT-OF-DEPARTURE
- ○ = 5/8" X 30" RE-BAR W/I.D. CAP SET
- ⊠ = RAILROAD SPIKE SET
- △ = R/R SPIKE FOUND
- ⊙ = MONUMENT FOUND

REFERENCE DOCUMENTS:
TAX MAP
DEEDS AS SHOWN
SURVEY PLATS:
9/71

STATE OF OHIO
JIM SHAMP
6088
REGISTERED PROFESSIONAL
SURVEYOR

960262
PLAT APPROVED
11/13/96

9600004394
WILLIAM F ROSS
ROSS LAW OFFICES
406 N MARKET STREET
WOOSTER, OH 44691-1213