9600004470
Filed for Record in
HOLMES COUNTY ,OH
SALLY MILLER
On 11-22-1996 At 10:59 am.
PLSM 20.00
Vol. 16 Page 290
DV 276 page 267

INDEXED

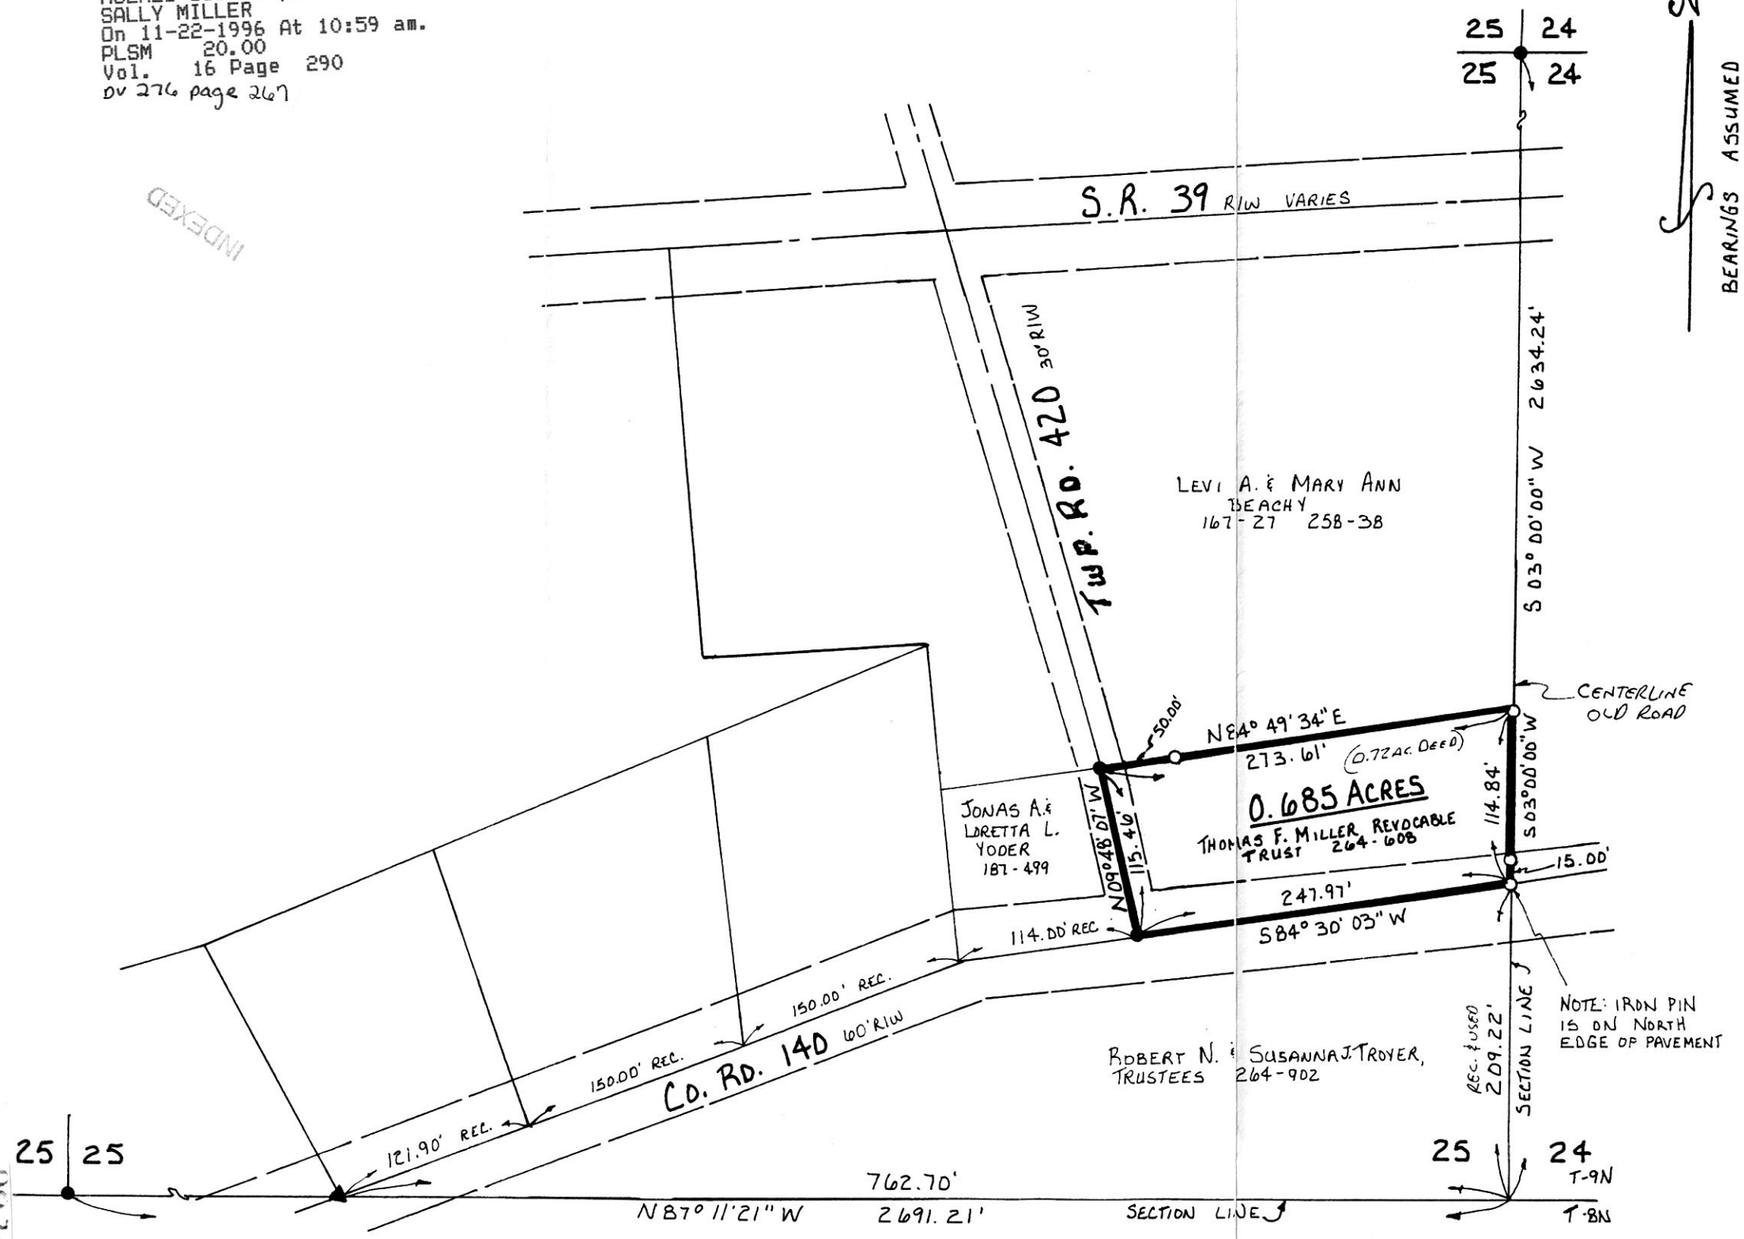

VOL 16 PAGE 290

WALNUT CREEK TOWNSHIP
S.E. QTR. SECTION 25
T-9N ; R-4W
HOLMES COUNTY, OHIO

N

BEARINGS ASSUMED

0 50 100 200

SCALE: 1" = 100'

▲R.R. SPIKE FOUND
● IRON PIN FOUND
○ 5/8" REBAR WITH I.D. CAP SET
I.D. CAP MARKED "BAKER 6938"

REFERENCES:

DEED VOL. 167 PAGE 27
DEED VOL. 258 PAGE 38
DEED VOL. 264 PAGE 608
DEED VOL. 187 PAGE 499
DEED VOL. 264 PAGE 902

SURVEYED FOR THOMAS F. MILLER TRUST
(DON P. MILLER TRUSTEE)

STATE OF OHIO
DONALD C. BAKER
6938
REGISTERED SURVEYOR
PROFESSIONAL SURVEYOR

I CERTIFY THIS SURVEY TO BE CORRECT TO THE BEST OF MY KNOWLEDGE.

Donald C. Baker

DONALD C. BAKER P.S. 6938
5958 T.R. 322
MILLERSBURG, OHIO 44654
PH: (330) 674-4788

JULY 3, 1996

9600004470
LAUREL HINES ATTY
MILLERSBURG,

39196 FJM

PLAT APPROVED
11/15/96