VOL 16 PAGE 293

9600004516
Filed for Record in
HOLMES COUNTY ,OH
SALLY MILLER
On 11-25-1996 At 03:45
PLSM 20.00
Vol. 16 Page 293
Plat Vol. 16 Pages 310+312

KNOX TOWNSHIP
N.W. QTR. SECTION 24
T-19N ; R-15W
HOLMES COUNTY . OHIO

SURVEYED FOR RAY SCHLABACH

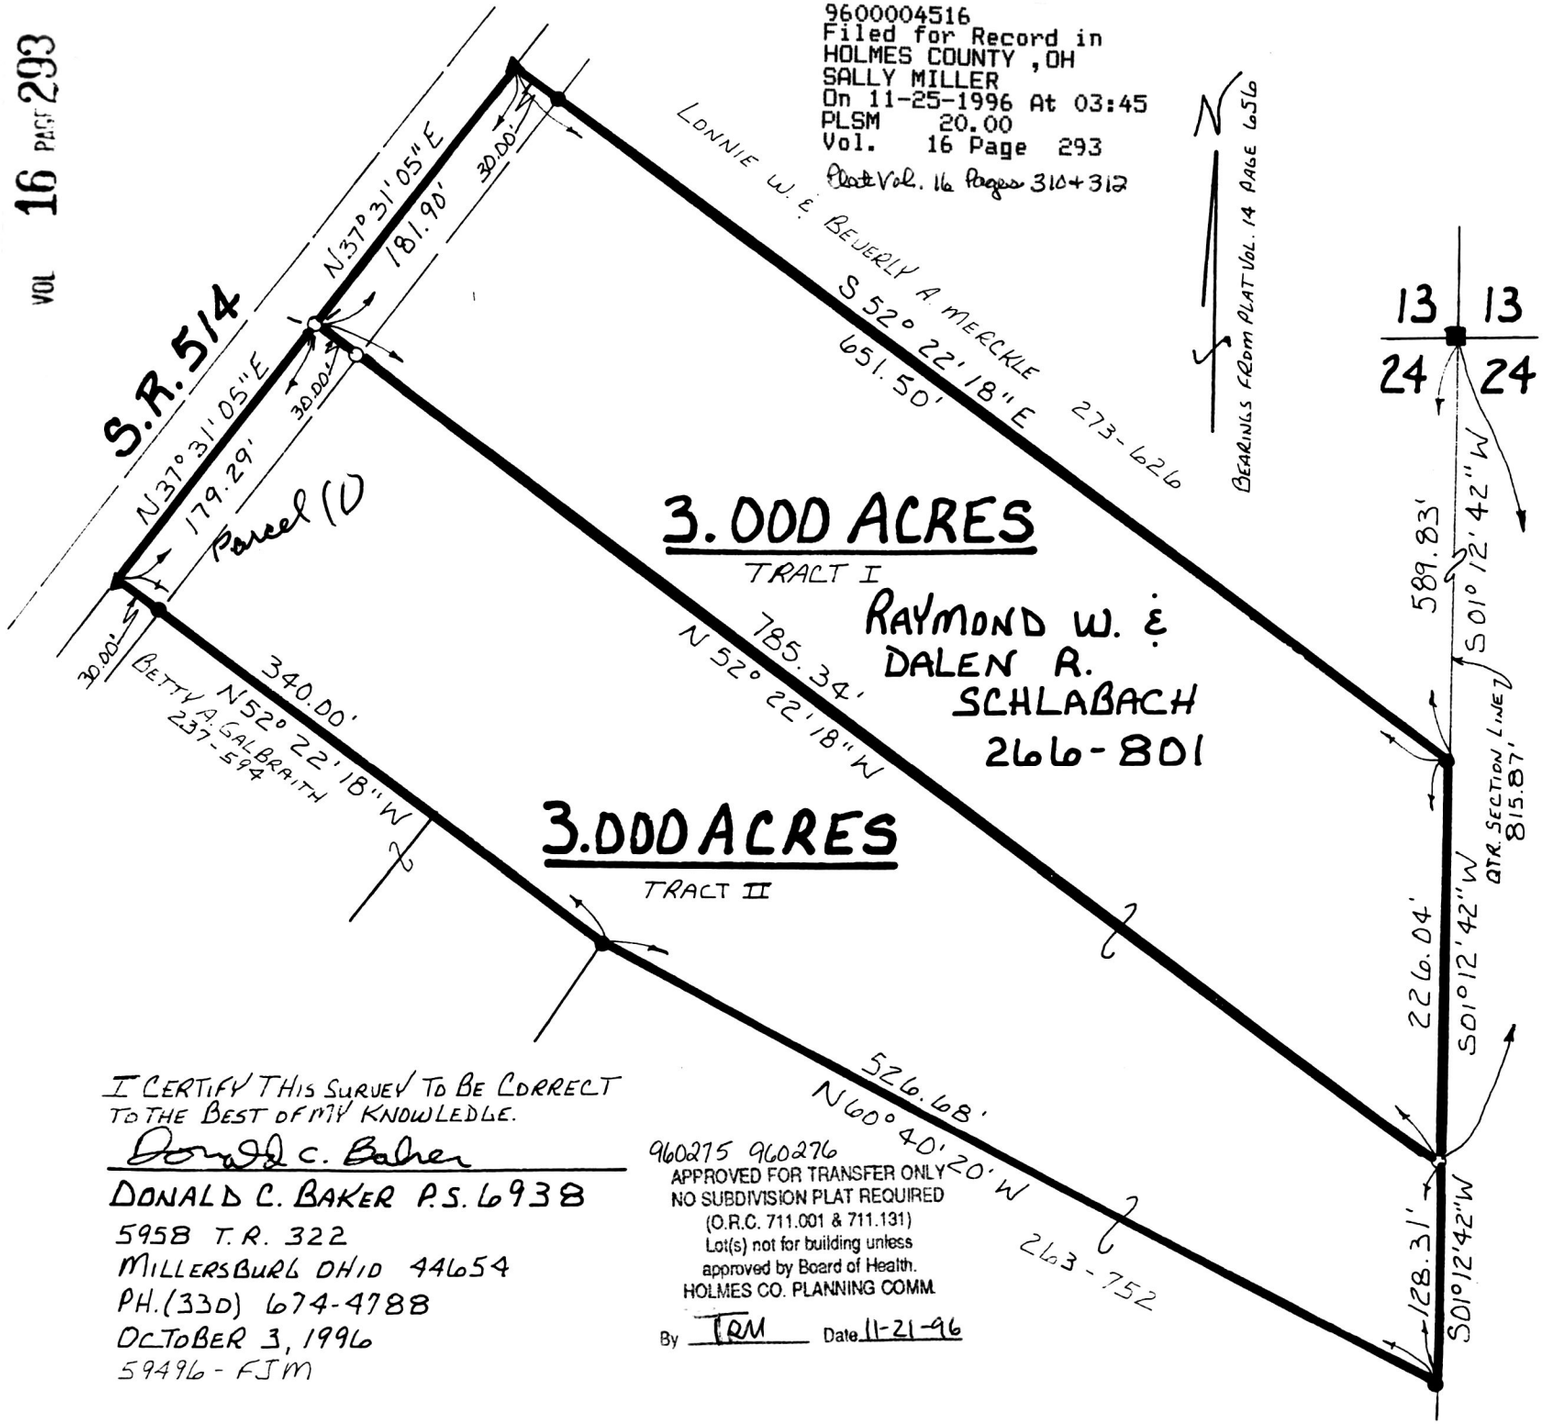

0 50 100 200

SCALE: 1" = 100'

- ● IRON PIN FOUND
- ▲ R.R. SPIKE FOUND
- ■ STONE FOUND
- ○ 5/8" REBAR WITH ID. CAP SET
- ID. CAP MARKED "BAKER 6938"
- ⚲ P.K. NAIL SET

REFERENCES:

DEED VOL. 266	PAGE 801
DEED VOL. 273	PAGE 626
DEED VOL. 237	PAGE 594
DEED VOL. 262	PAGE 752
PLAT VOL. 14	PAGE 458

STATE OF OHIO
DONALD C. BAKER
6938
REGISTERED
PROFESSIONAL SURVEYOR

I CERTIFY THIS SURVEY TO BE CORRECT TO THE BEST OF MY KNOWLEDGE.

Donald C. Baker

DONALD C. BAKER P.S. 6938
5958 T.R. 322
MILLERSBURG OHIO 44654
PH.(330) 674-4788

OCTOBER 3, 1996
59496 - FJM

960275 960276
APPROVED FOR TRANSFER ONLY
NO SUBDIVISION PLAT REQUIRED
(O.R.C. 711.001 & 711.131)
Lot(s) not for building unless
approved by Board of Health.
HOLMES CO. PLANNING COMM.
By TRM Date 11-21-96

9600004516
SAMUEL M STEIMEL ATTY
MILLERSBURG,

PLAT APPROVED
11/22/96