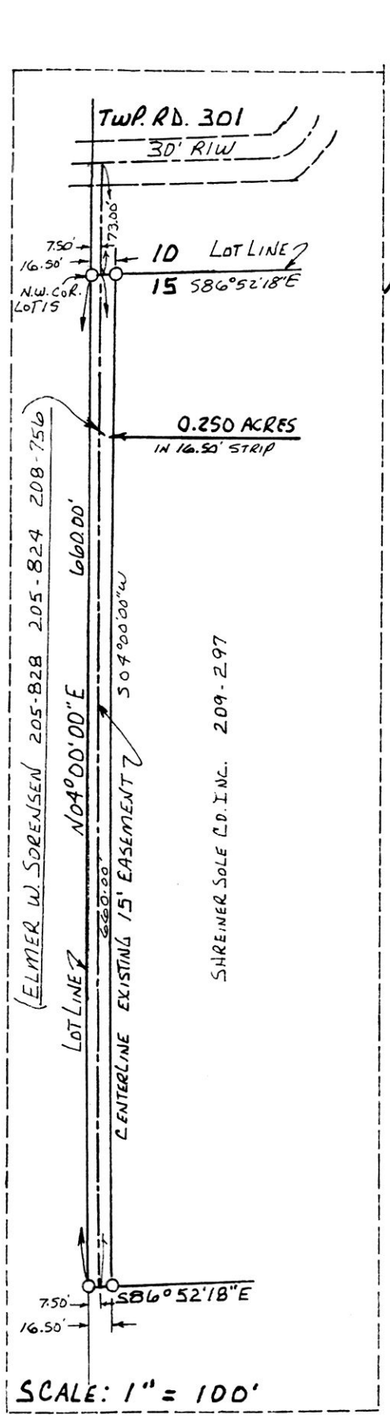

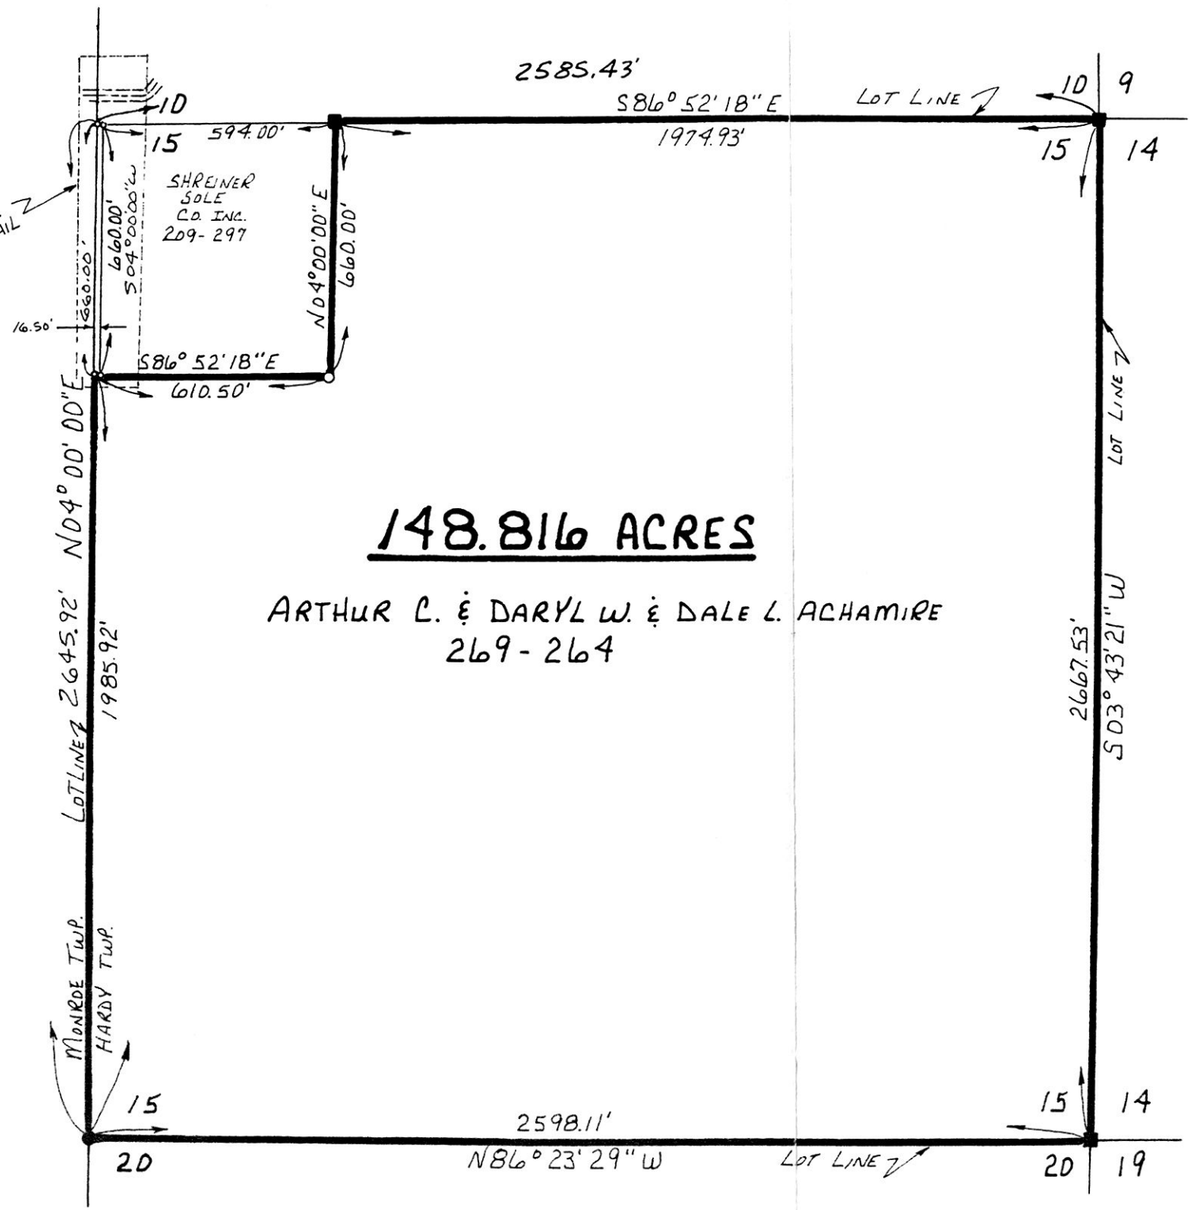

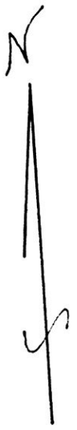

HARDY TOWNSHIP
3RD. QTR. LOT 15
T-9N; R-7W
HOLMES COUNTY, OHIO

VOL 16 PAGE 304

0 200 400 800

SCALE: 1" = 400

- IRON PIN FOUND
- STONE FOUND
- ○ 5/8" REBAR WITH 1D CAP SET ID. CAP MARKED "BAKER 6938"

REFERENCES:

DEED VOL. 269 PAGE 264
DEED VOL. 209 PAGE 297
DEED VOL. 208 PAGE 756

BEARINGS FROM DEED VOL. 209 PAGE 297

STATE OF OHIO
DONALD C. BAKER
6938
REGISTERED
PROFESSIONAL SURVEYOR

9600004713
Filed for Record in
HOLMES COUNTY, OH
SALLY MILLER
On 12-12-1996 At 01:31 pm.
C. PLSM 20.00
Vol. 16 Page 304
DV 376 page 450

INDEXED

I CERTIFY THIS SURVEY TO BE CORRECT
TO THE BEST OF MY KNOWLEDGE.

Donald C. Baker

DONALD C. BAKER P.S. 6938
5958 T.R. 322
MILLERSBURG, OHIO 44654
PH. (330) 674-4788

OCTOBER 11, 1996
60396-SRU

9600004713
MAST & LEE
MILLERSBURG, OH 44654

PLAT APPROVED
12/12/96