VOL 16 PAGE 307

SALT CREEK TOWNSHIP
S.E. QTR. SECTION 7
T-14N; R-12W
HOLMES COUNTY, OHIO

SURVEYED FOR: CARL C. FRY

0 100 200 400

SCALE: 1" = 200'

- ● IRON PIN FOUND
- ▲ R.R. SPIKE FOUND
- ■ STONE FOUND
- ○ 5/8" REBAR WITH I.D. CAP SET
  I.D. CAP MARKED "BAKER 6938"

REFERENCES

DEED VOL. 222 PAGE 704
DEED VOL. 184 PAGE 577
DEED VOL. 221 PAGE 562
DEED VOL. 184 PAGE 493
DEED VOL. 194 PAGE 112
DEED VOL. 242 PAGE 922

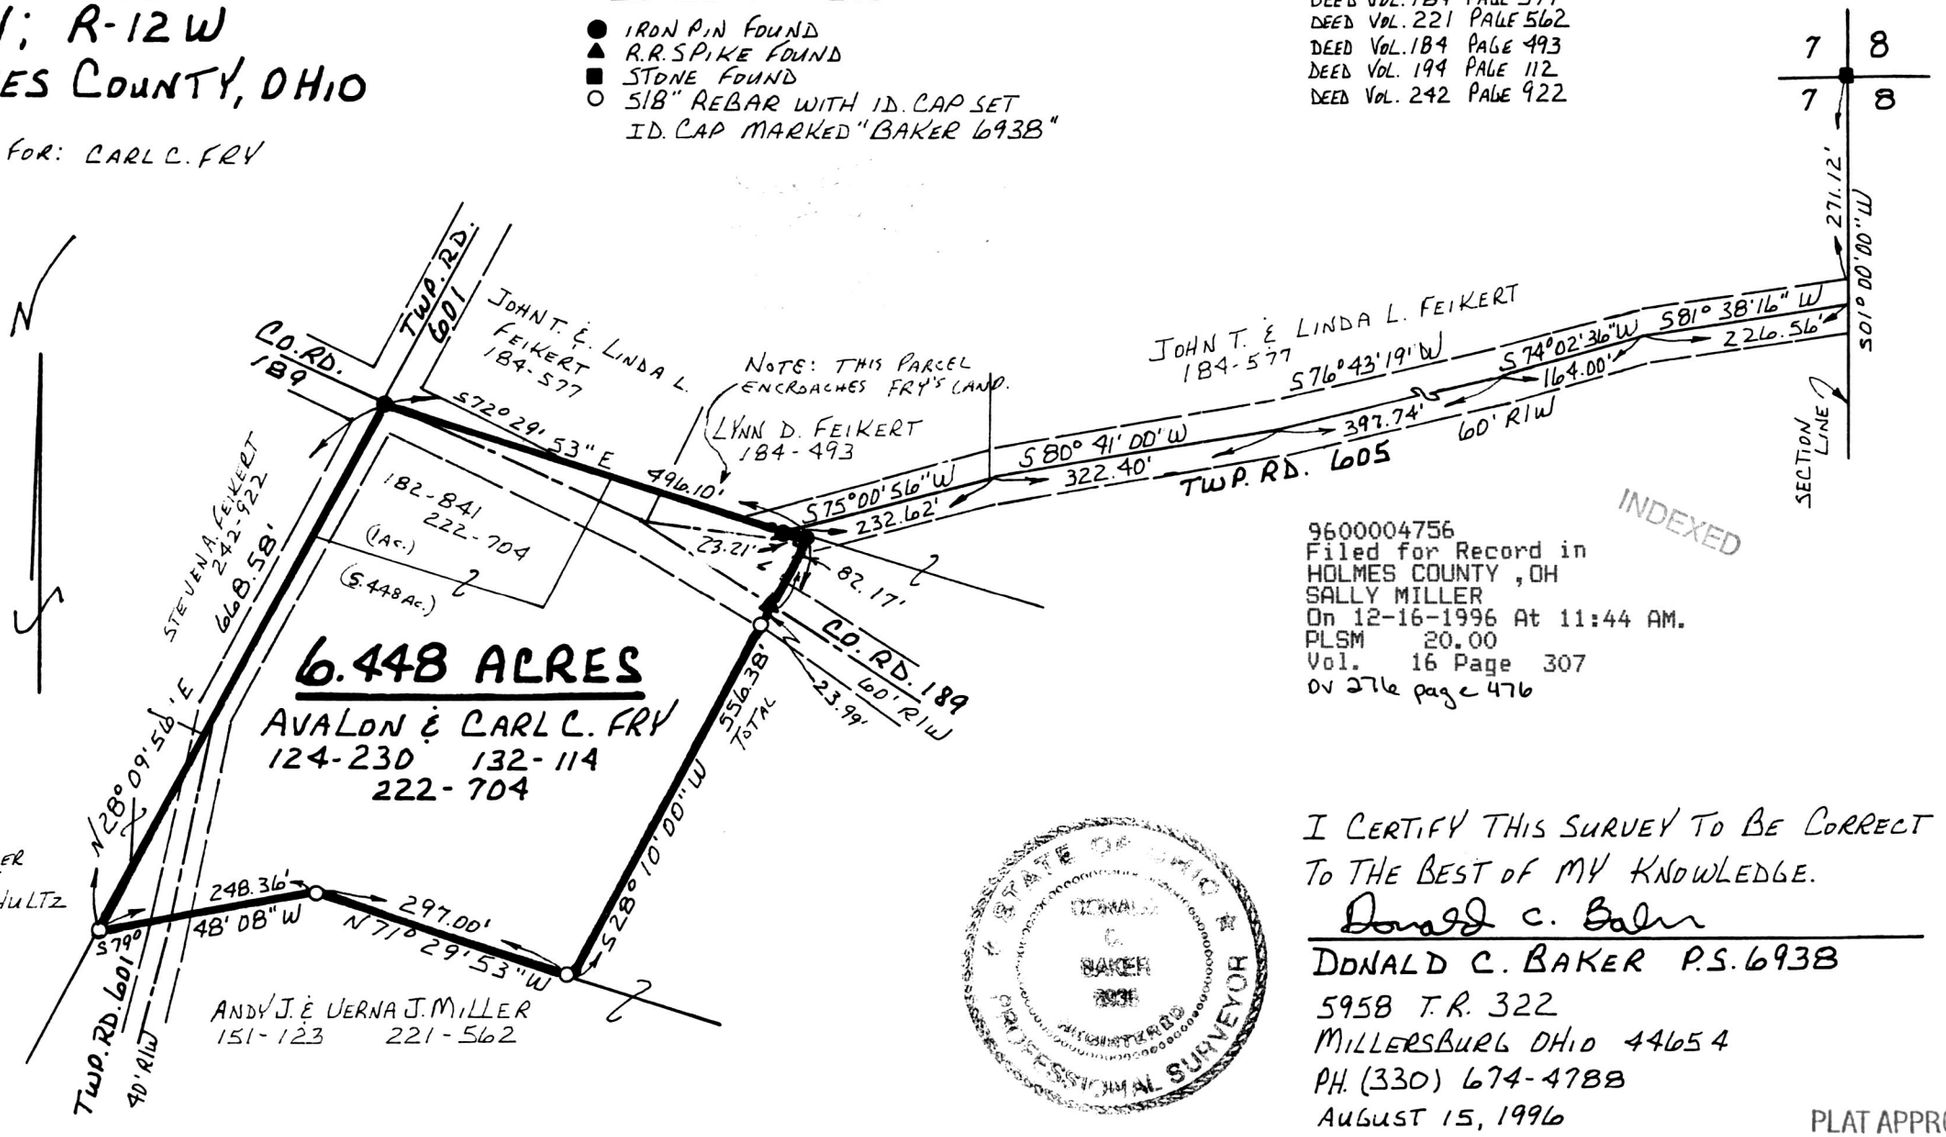

9600004756
Filed for Record in
HOLMES COUNTY, OH
SALLY MILLER
On 12-16-1996 At 11:44 AM.
PLSM 20.00
Vol. 16 Page 307
OV 276 page 476

INDEXED

I CERTIFY THIS SURVEY TO BE CORRECT TO THE BEST OF MY KNOWLEDGE.

Donald C. Baker

DONALD C. BAKER P.S. 6938
5958 T.R. 322
MILLERSBURG OHIO 44654
PH. (330) 674-4788

AUGUST 15, 1996

45596-SRU

PLAT APPROVED

11/26/96

9600004756
GARRETT M ROACH ATTY

MILLERSBURG,