VOL 16 PAGE 394

MECHANIC TOWNSHIP
2ND. QTR., LOT 30
T- 8 N; R-6 W
HOLMES COUNTY, OHIO

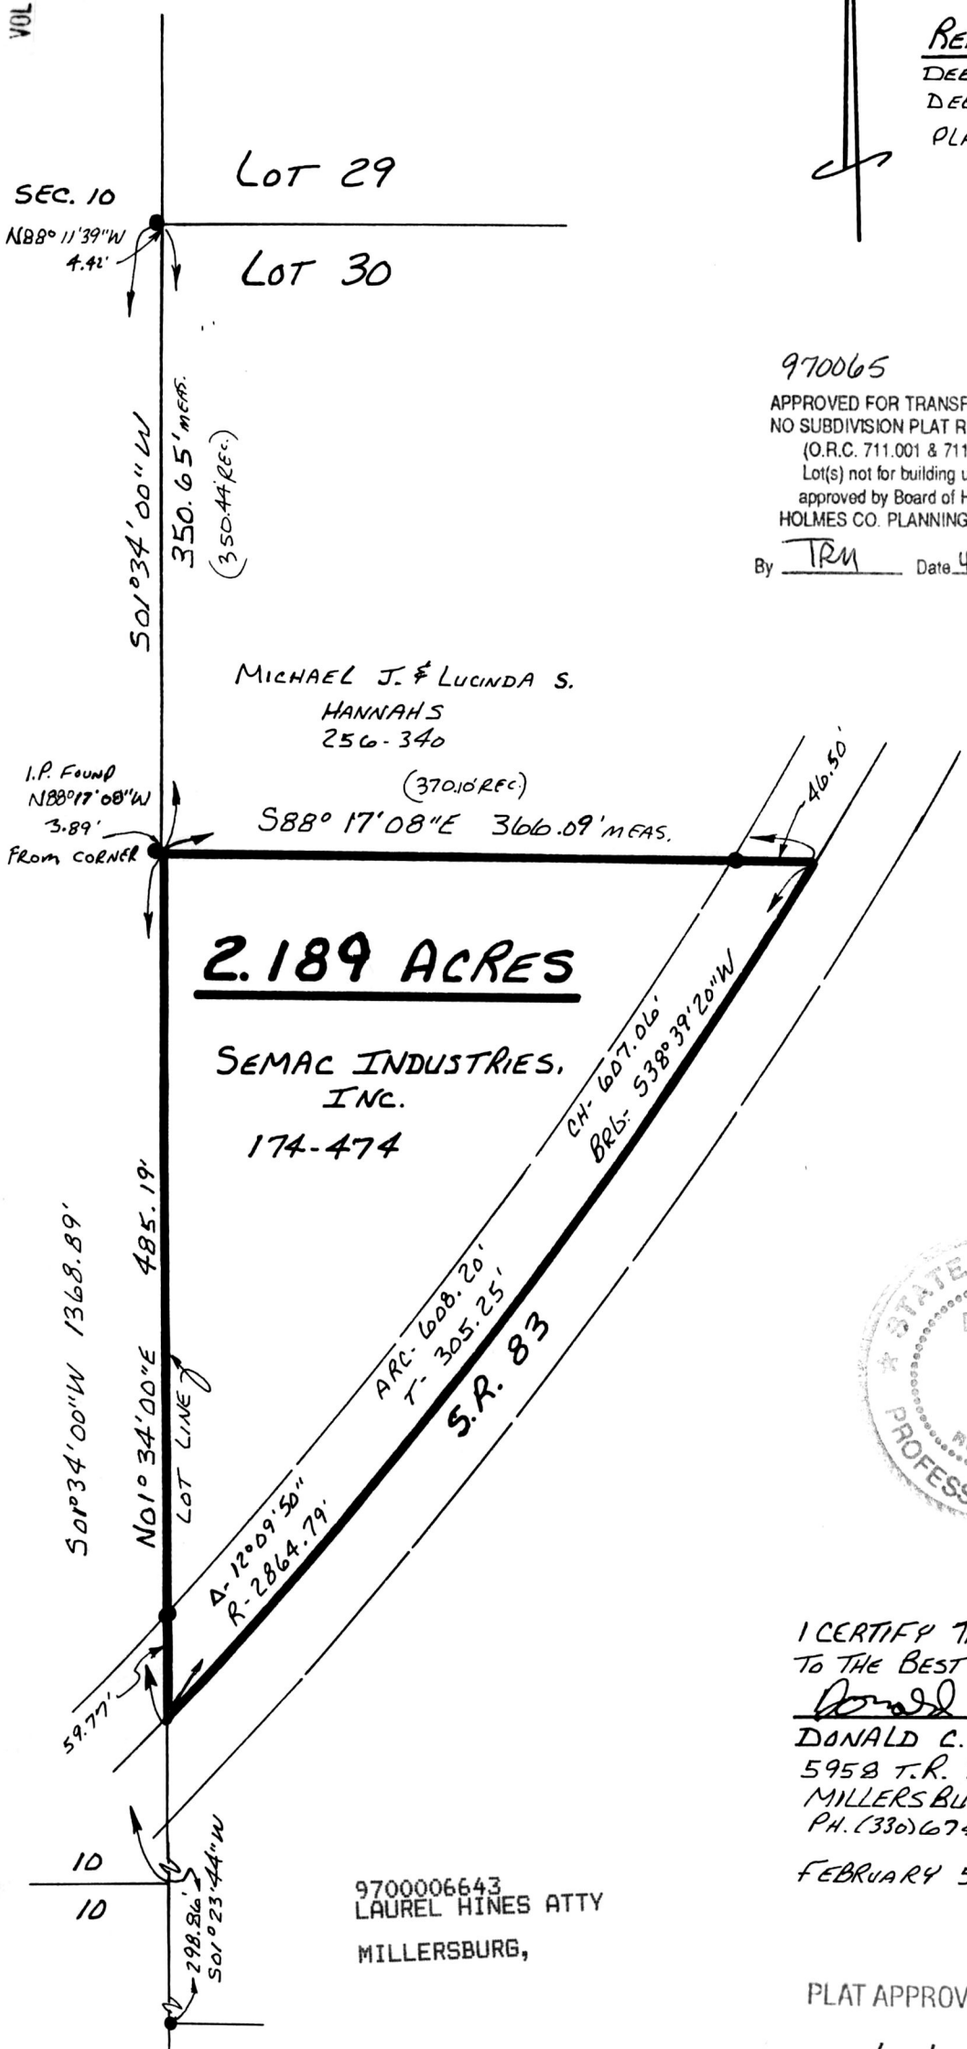

970065

APPROVED FOR TRANSFER ONLY
NO SUBDIVISION PLAT REQUIRED
(O.R.C. 711.001 & 711.131)
Lot(s) not for building unless
approved by Board of Health.
HOLMES CO. PLANNING COMM.
By TRM Date 4-21-97

INDEXED

9700006643
Filed for Record in
HOLMES COUNTY, OH
SALLY MILLER
On 04-22-1997 At 09:57 AM.
PLSM 20.00
Vol. 16 Page 394
ov 277 page 925

STATE OF OHIO ★ DONALD C. BAKER 6938 REGISTERED PROFESSIONAL SURVEYOR ★

I CERTIFY THIS SURVEY TO BE CORRECT
TO THE BEST OF MY KNOWLEDGE.

Donald C. Baker

DONALD C. BAKER P.S. 6938
5958 T.R. 322
MILLERSBURG, OHIO 44654
PH. (330) 674-4788

FEBRUARY 5, 1997

2497-MLD
F.C.C.-D.C.BAKER

9700006643
LAUREL HINES ATTY
MILLERSBURG,

PLAT APPROVED
4/22/97 B