VOL 16 PAGE 437

PAINT TOWNSHIP
S.E. QTR. SECTION 25
T-15N; R-11W
HOLMES COUNTY, OHIO

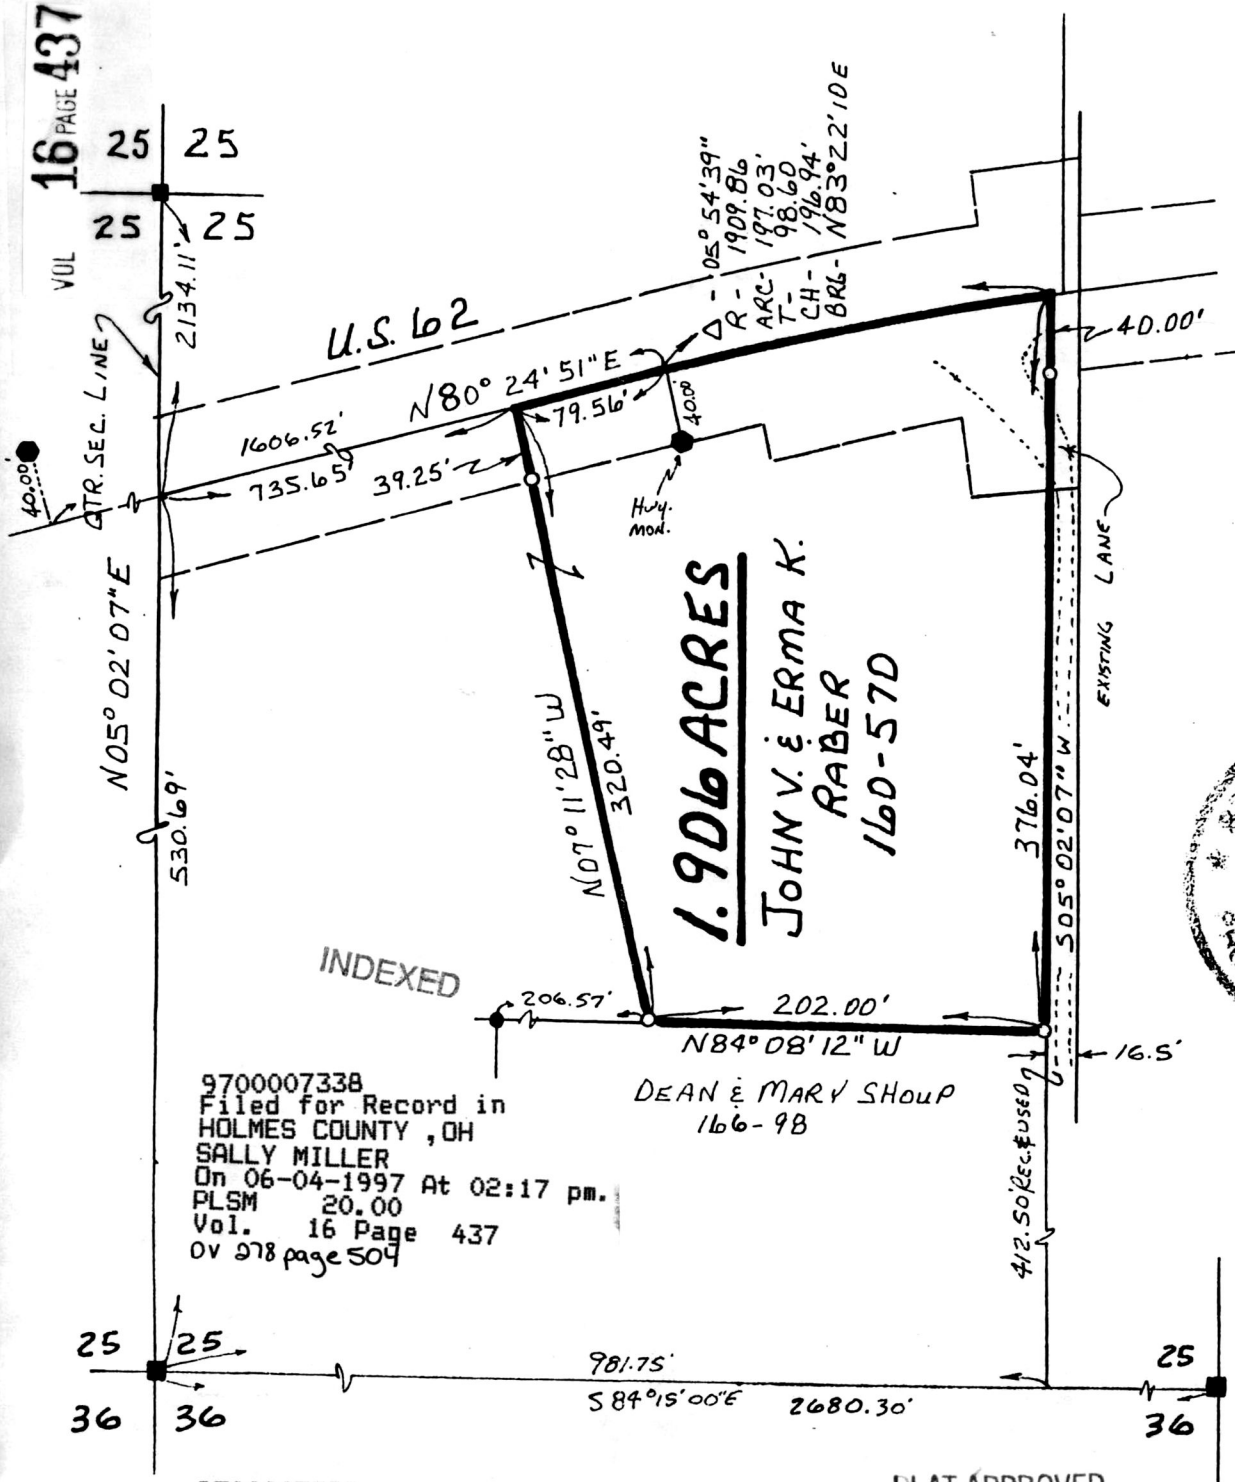

0 50 100 200

SCALE: 1" = 100'

- ■ STONE FOUND
- ● IRON PIN FOUND
- ○ 5/8" REBAR WITH ID. CAP SET ID. CAP MARKED "BAKER 6938"

REFERENCES:

DEED VOL. 160 PAGE 570
DEED VOL. 166 PAGE 98
DEED VOL. 193 PAGE 348

SURVEYED FOR: JOHN V. RABER

STATE OF OHIO
DONALD C. BAKER 6938
REGISTERED PROFESSIONAL SURVEYOR

I CERTIFY THIS SURVEY TO BE CORRECT TO THE BEST OF MY KNOWLEDGE.

Donald C. Baker

DONALD C. BAKER P.S. 6938
5958 T.R. 322
MILLERSBURG, OHIO 44654
PH. (330) 674-4788

JULY 19, 1996

43096-SRU

9700007338
Filed for Record in
HOLMES COUNTY, OH
SALLY MILLER
On 06-04-1997 At 02:17 pm.
PLSM 20.00
Vol. 16 Page 437
OV 278 page 504

9700007338
BLAIR BOWER ATTY

MILLERSBURG,

PLAT APPROVED

5/30/97 B

970103
APPROVED FOR TRANSFER ONLY
NO SUBDIVISION PLAT REQUIRED
(O.R.C. 711.001 & 711.131)
Lot(s) not for building unless approved by Board of Health.
HOLMES CO. PLANNING COMM.
By CBM Date 5/30/97