VOL 16 PAGE 447

0 50 100 200

SCALE: 1" = 100'

▲ R.R. SPIKE FOUND
● IRON PIN FOUND
△ R.R. SPIKE SET
○ 5/8" RE BAR WITH I.D. CAP SET
I.D. CAP MARKED "BAKER 6938"

MECHANIC TOWNSHIP
2ND. QTR., LOT 17
T-8N; R-6W
HOLMES COUNTY, OHIO

(SURVEYED FOR: VINCE KOTEWICZ)

REFERENCES:

DEED VOL. 259 PAGE 329
" " 276 " 425
" " 129 " 31

PLAT VOL. 15 PAGE 112

BEARINGS FROM PLAT VOL. 8 PAGE 287

INDEXED

9700007450
Filed for Record in
HOLMES COUNTY, OH
SALLY MILLER
On 06-10-1997 At 03:20 pm.
PLSM 20.00
Vol. 16 Page 447
DV 278 page 579

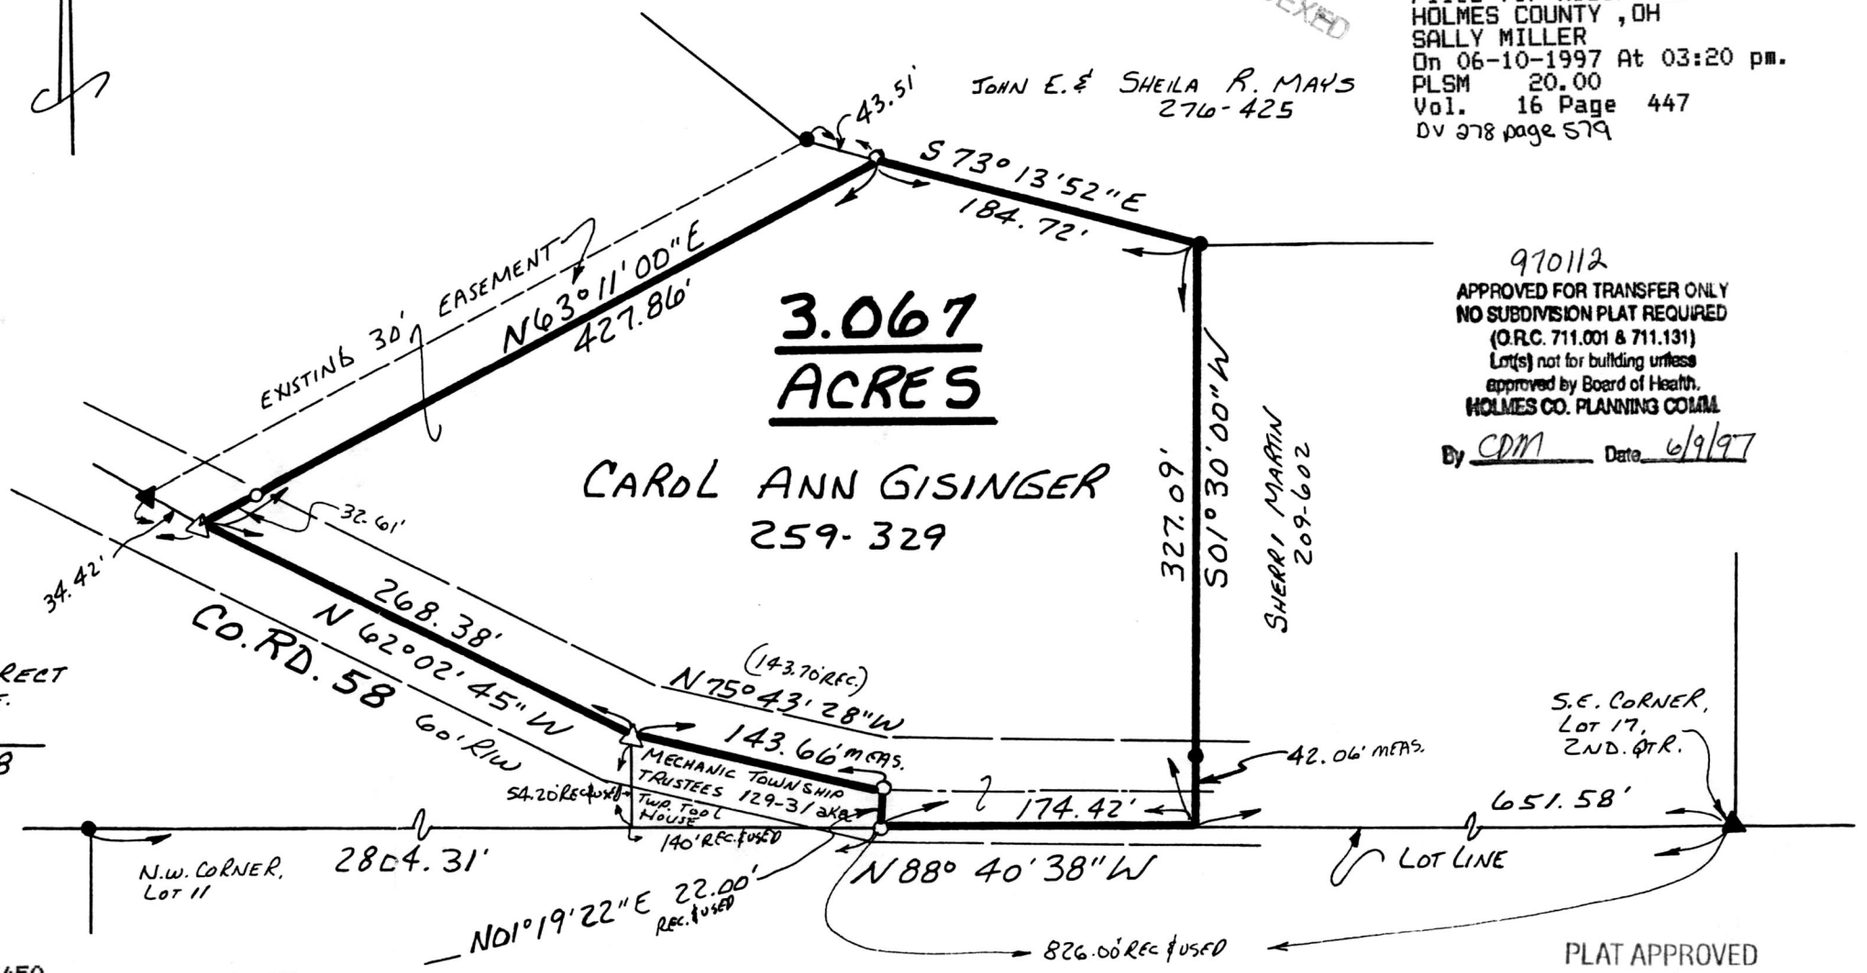

970112
APPROVED FOR TRANSFER ONLY
NO SUBDIVISION PLAT REQUIRED
(O.R.C. 711.001 & 711.131)
Lot(s) not for building unless approved by Board of Health.
HOLMES CO. PLANNING COMM.
By CDM Date 6/9/97

STATE OF OHIO
DONALD C. BAKER 6938 REGISTERED
PROFESSIONAL SURVEYOR

I CERTIFY THIS SURVEY TO BE CORRECT TO THE BEST OF MY KNOWLEDGE.

Donald C. Baker

DONALD C. BAKER P.S. 6938
138 N. CLAY ST.
MILLERSBURG, OHIO 44654
PH. (330) 674-4788

MAY 28, 1997

#30397 - M.L. DAVIS
F.C.C. - J.D. DARR

PLAT APPROVED
6/10/97

9700007450
THOMAS D GINDLESBERGER ATTY
MILLERSBURG,