PAINT TOWNSHIP
S.E. QTR. SECTION 30
T-15N ; R-11W
HOLMES COUNTY, OHIO

(SURVEYED FOR: ABE MILLER)

0 50 100 200

SCALE: 1" = 100'

- ■ STONE FOUND
- ● IRON PIN FOUND
- o 5/8" RE BAR WITH I.D. CAP SET I.D. CAP MARKED "BAKER 6938"

REFERENCES:

DEED VOL. 261 PAGE 1022
" " 262 " 691
" " 271 " 101

BEARINGS FROM PLAT VOL. 10 PAGE 700

STATE OF OHIO
DONALD C. BAKER 6938 REGISTERED
PROFESSIONAL SURVEYOR

I CERTIFY THIS SURVEY TO BE CORRECT TO THE BEST OF MY KNOWLEDGE.

Donald C. Baker

DONALD C. BAKER P.S. 6938
138 N. CLAY ST.
MILLERSBURG, OHIO 44654
PH. (330) 674-4788

JUNE 9, 1997

#32797 - M.L. DAVIS
F.e.c. - D.C. BAKER

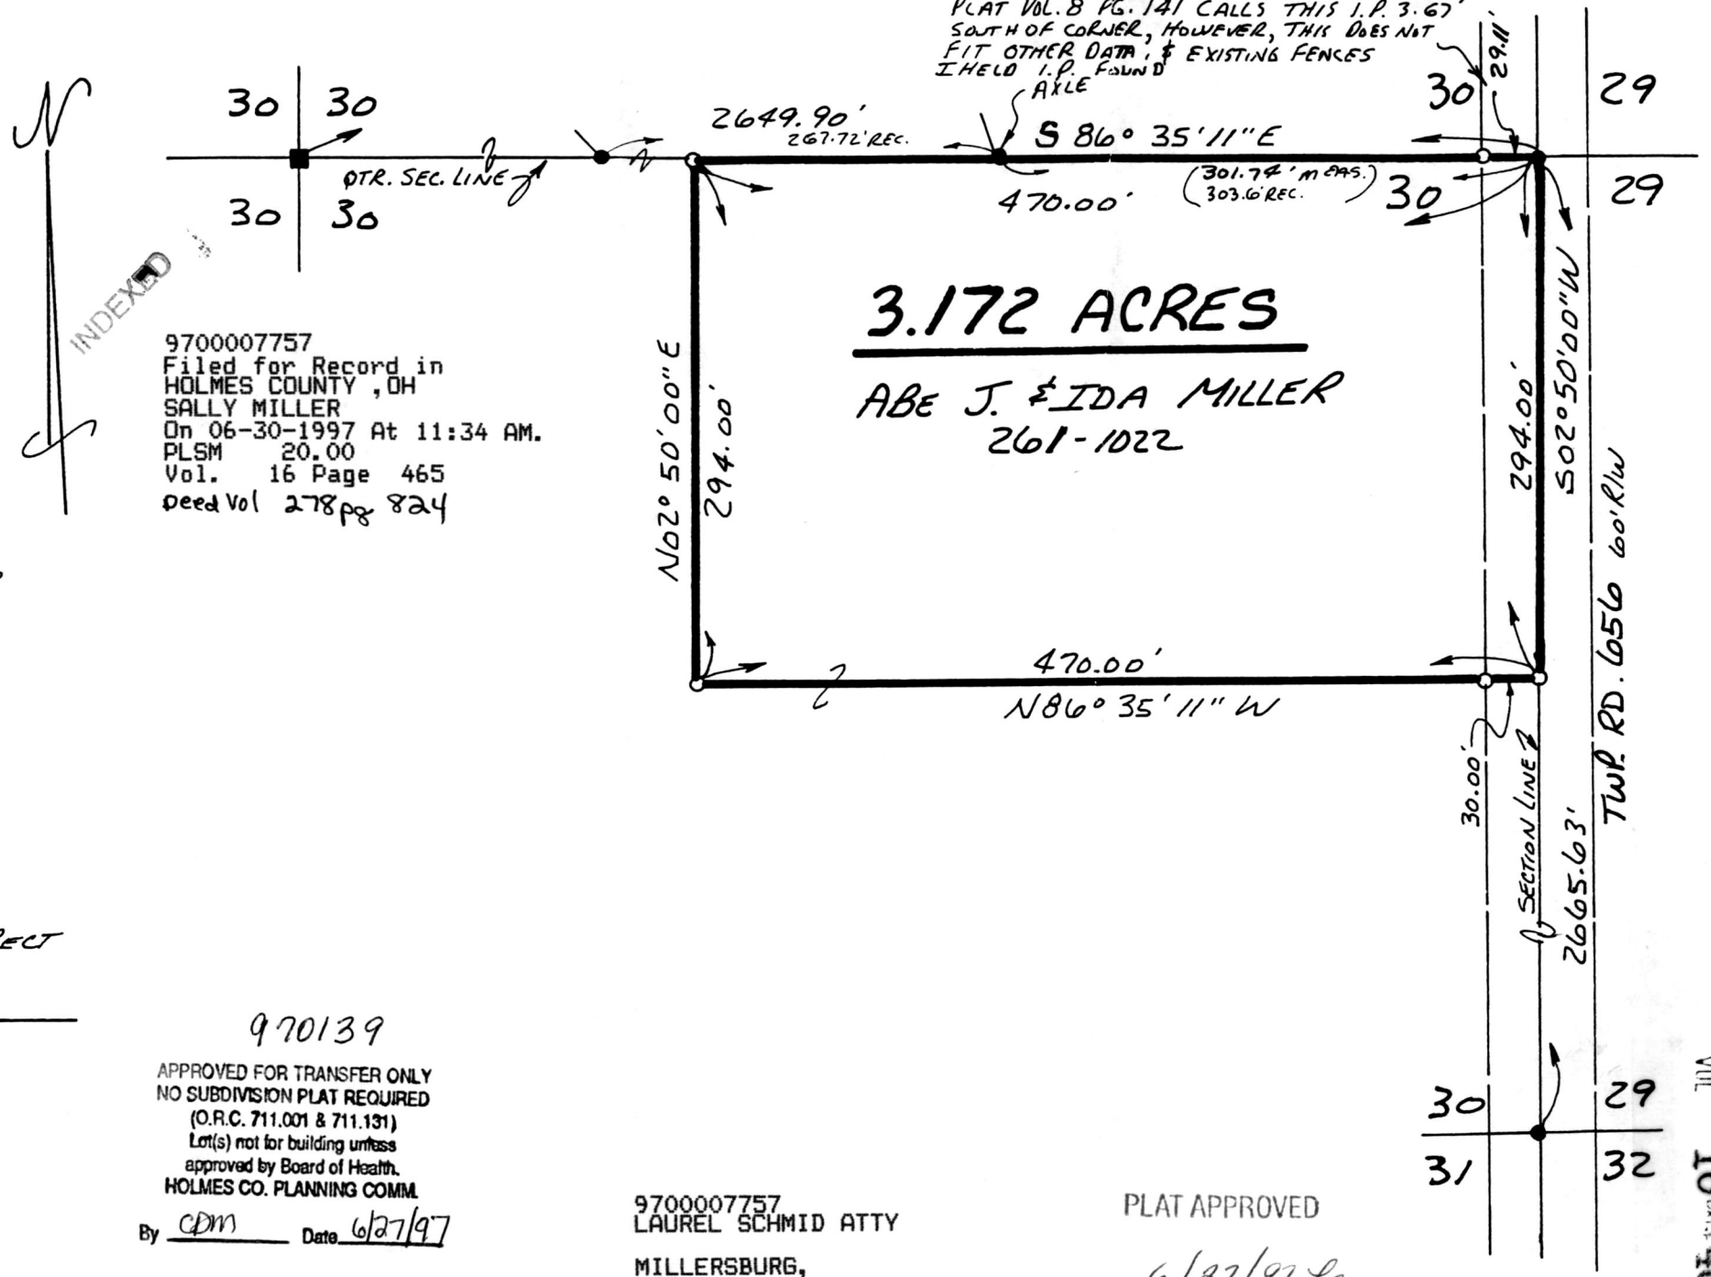

9700007757
Filed for Record in
HOLMES COUNTY, OH
SALLY MILLER
On 06-30-1997 At 11:34 AM.
PLSM 20.00
Vol. 16 Page 465
Deed Vol 278 pg 824

INDEXED

970139

APPROVED FOR TRANSFER ONLY
NO SUBDIVISION PLAT REQUIRED
(O.R.C. 711.001 & 711.131)
Lot(s) not for building unless approved by Board of Health.
HOLMES CO. PLANNING COMM.
By CDM Date 6/27/97

9700007757
LAUREL SCHMID ATTY
MILLERSBURG,

PLAT APPROVED
6/27/97

VOL 16 PAGE 465