VOL 16 PAGE 483

PAINT TOWNSHIP
N.E. QTR. SECTION 2
T-14N; R-11W
HOLMES COUNTY, OHIO

0 30 60 120

SCALE: 1" = 60'

● IRON PIN FOUND
△ R.R. SPIKE SET
○ 5/8" REBAR WITH I.D. CAP SET
I.D. CAP MARKED "BAKER 6938"

N

REFERENCES:

DEED VOL. 131 PAGE 353
" " 217 " 179
" " 217 " 177
" " 217 " 175

BEARINGS FROM DEED VOL. 217 PAGE 177

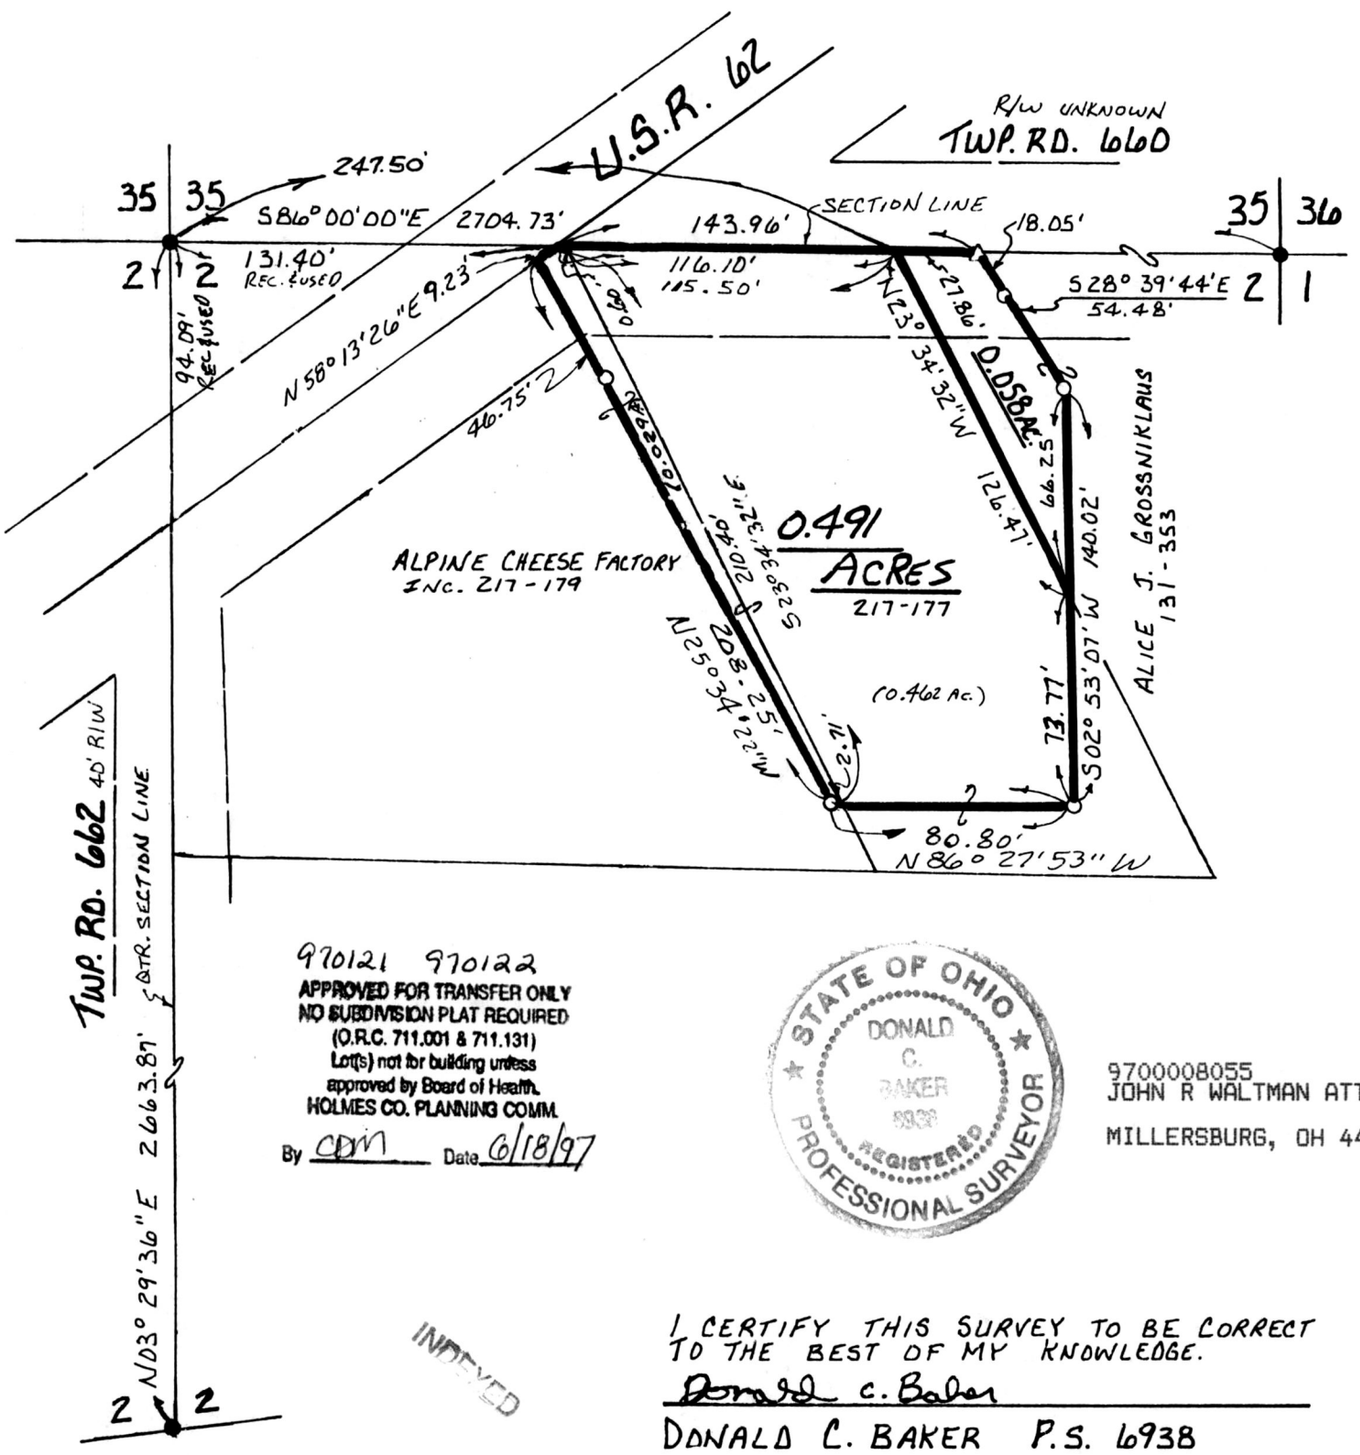

970121 970122
APPROVED FOR TRANSFER ONLY
NO SUBDIVISION PLAT REQUIRED
(O.R.C. 711.001 & 711.131)
Lot(s) not for building unless approved by Board of Health.
HOLMES CO. PLANNING COMM.
By CDM Date 6/18/97

STATE OF OHIO
DONALD C. BAKER
6938
REGISTERED
PROFESSIONAL SURVEYOR

9700008055
JOHN R WALTMAN ATTY
MILLERSBURG, OH 44654

INDEXED

I CERTIFY THIS SURVEY TO BE CORRECT TO THE BEST OF MY KNOWLEDGE.

Donald C. Baker

DONALD C. BAKER P.S. 6938
138 N. CLAY ST.
MILLERSBURG, OHIO 44654
PH: (330) 674-4788

NOV. 29, 1996
REVISED APRIL 3, 1997

9700008055
Filed for Record in
HOLMES COUNTY, OH
SALLY MILLER
On 07-16-1997 At 02:14 pm.
PLSM 20.00
Vol. 16 Page 483
ov 279 pg 94-96

(SURVEYED FOR OZZIE GROSSNIKLAUS)

69896 FJM
F.C.C. - D.C. BAKER
20397-ML DAVIS

PLAT APPROVED

6/19/97 B