VOL 16 PAGE 599

PAINT TOWNSHIP
N.E. QTR. SECTION 35
T-15N; R-11W
HOLMES COUNTY, OHIO
(SURVEYED FOR: DAVID WENGERD)

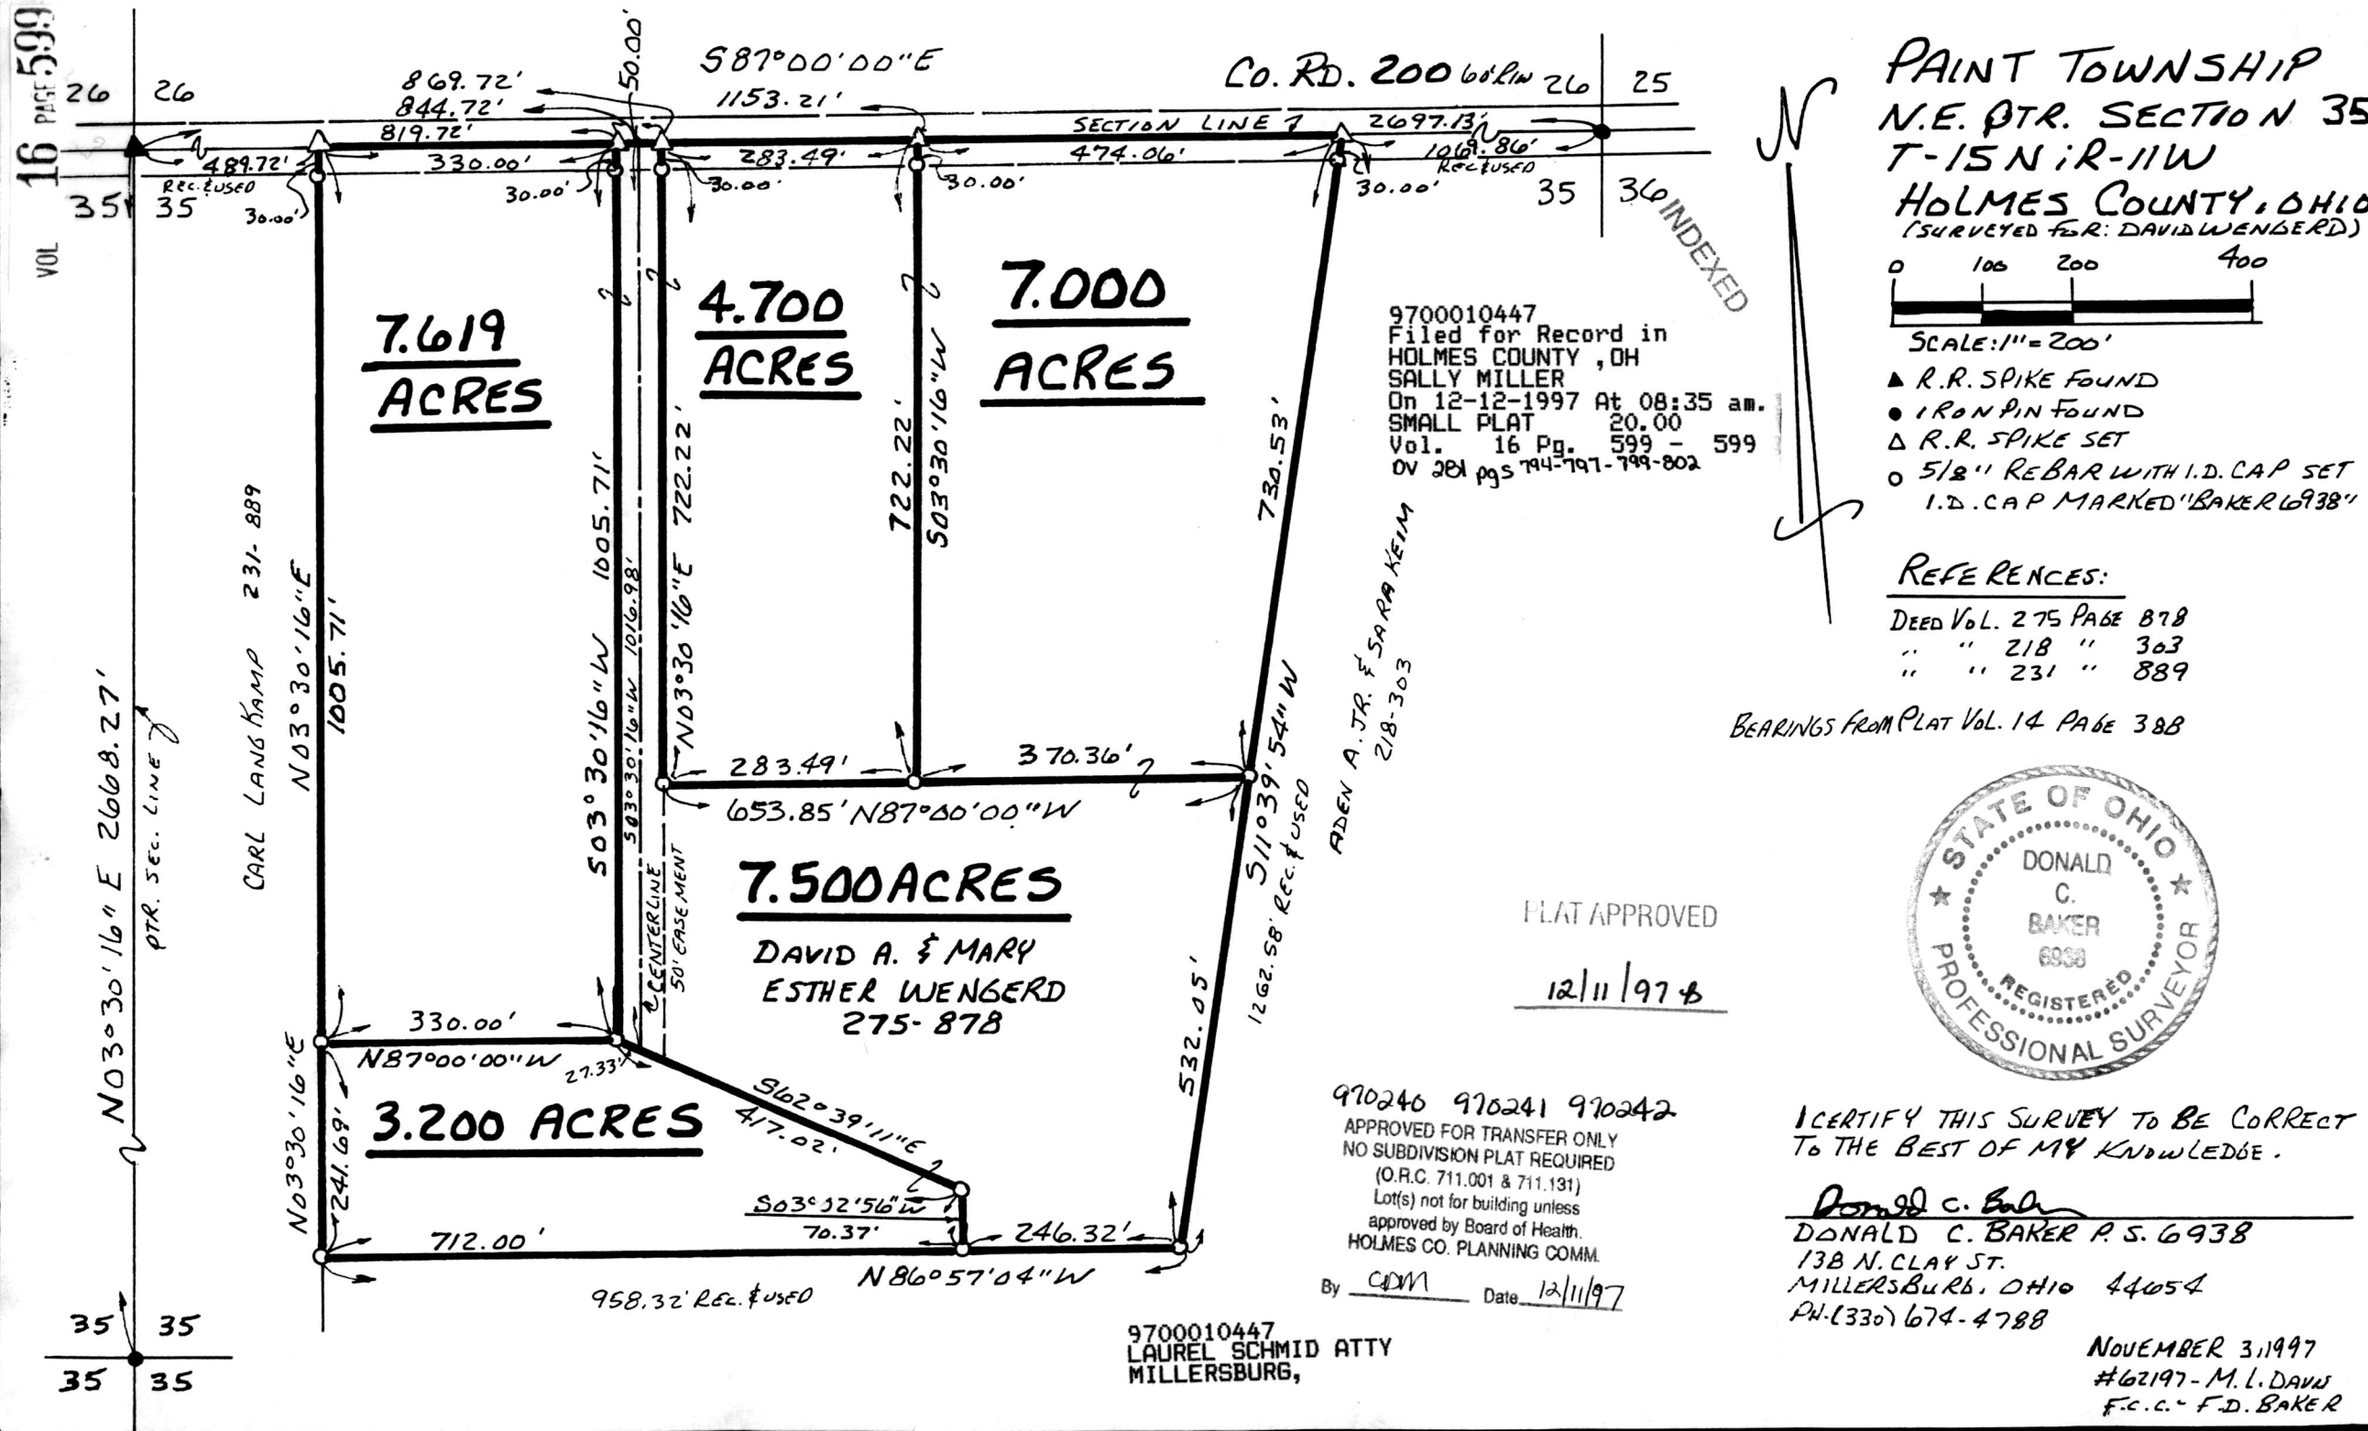

SCALE: 1" = 200'

- ▲ R.R. SPIKE FOUND
- ● IRON PIN FOUND
- △ R.R. SPIKE SET
- ○ 5/8" REBAR WITH I.D. CAP SET I.D. CAP MARKED "BAKER 6938"

9700010447
Filed for Record in
HOLMES COUNTY, OH
SALLY MILLER
On 12-12-1997 At 08:35 am.
SMALL PLAT 20.00
Vol. 16 Pg. 599 - 599
OV 281 pgs 794-797-799-802

REFERENCES:

DEED VOL. 275 PAGE 878
" " 218 " 303
" " 231 " 889

BEARINGS FROM PLAT VOL. 14 PAGE 388

PLAT APPROVED
12/11/97

970240 970241 970242
APPROVED FOR TRANSFER ONLY
NO SUBDIVISION PLAT REQUIRED
(O.R.C. 711.001 & 711.131)
Lot(s) not for building unless approved by Board of Health.
HOLMES CO. PLANNING COMM.
By CDM Date 12/11/97

9700010447
LAUREL SCHMID ATTY
MILLERSBURG,

STATE OF OHIO
DONALD C. BAKER
6938
REGISTERED
PROFESSIONAL SURVEYOR

I CERTIFY THIS SURVEY TO BE CORRECT TO THE BEST OF MY KNOWLEDGE.

Donald C. Baker

DONALD C. BAKER P.S. 6938
138 N. CLAY ST.
MILLERSBURG, OHIO 44654
PH. (330) 674-4788

NOVEMBER 3, 1997
#62197 - M.L. DAVIS
F.C.C. - F.D. BAKER