VOL 16 PAGE 544

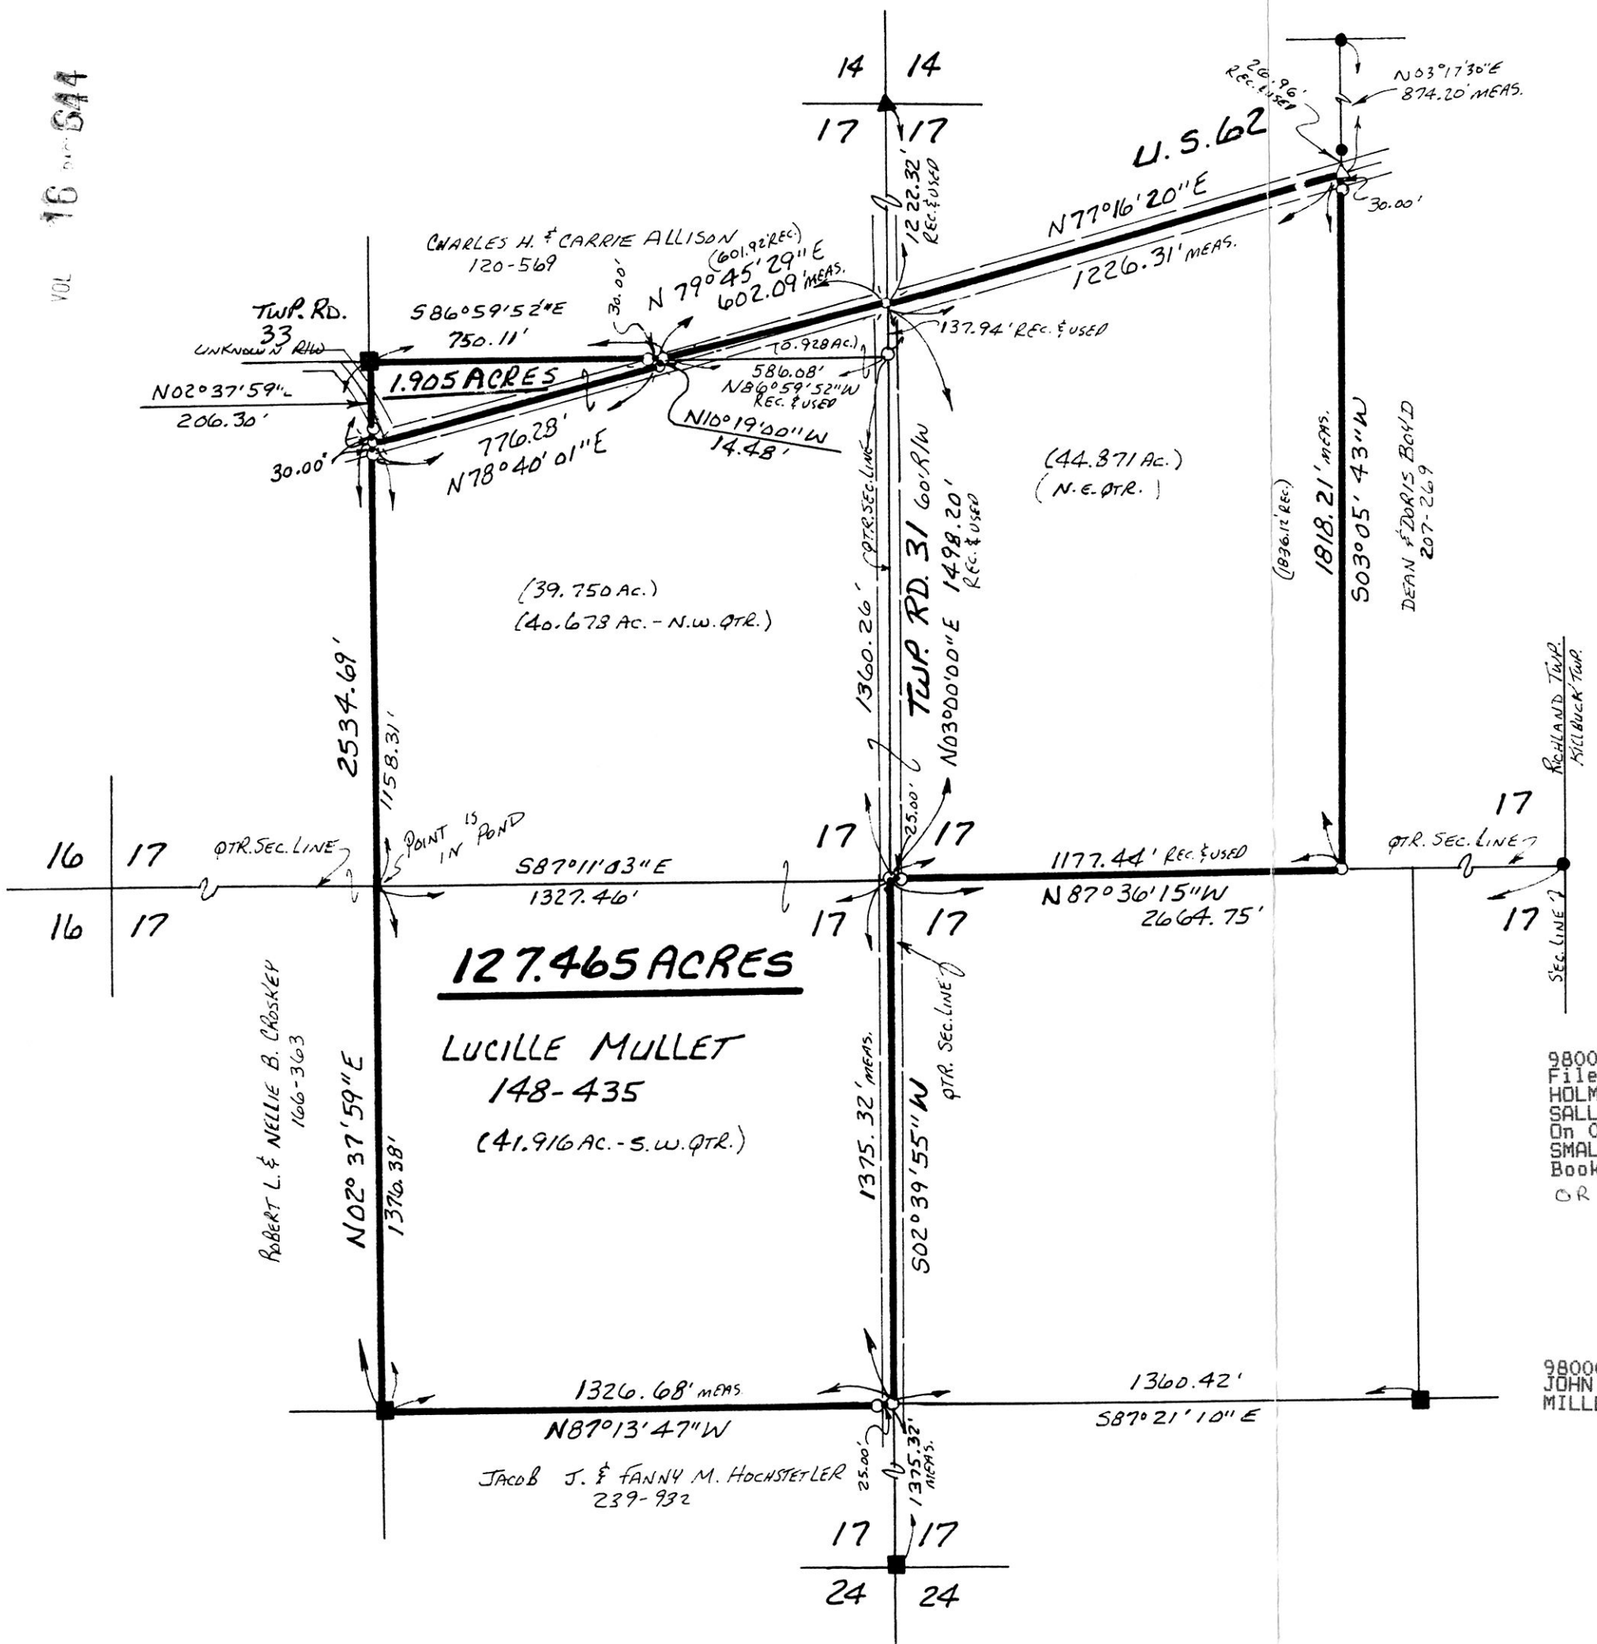

RICHLAND TOWNSHIP
N.E., N.W. & S.W. QTRS. SECTION 17
T-8 N; R-8 W
HOLMES COUNTY, OHIO

(SURVEYED FOR: Lucille Mullet Estate)

0 200 400 800

SCALE: 1" = 400'

- ■ STONE FOUND
- ▲ R.R. SPIKE FOUND
- ● IRON PIN FOUND
- ⊙ P.K. NAIL SET
- △ R.R. SPIKE SET
- ○ 5/8" REBAR WITH I.D. CAP SET
  I.D. CAP MARKED "BAKER 6938"

BEARINGS FROM DEED VOL. 148 PAGE 435

REFERENCES:

DEED VOL. 148 PAGE 435
" " 207 " 269
" " 166 " 363
" " 120 " 569

PLAT VOL. 8 PG. 221

SURVEY RECORD 3 PG. 359

STATE OF OHIO
DONALD C. BAKER 6938 REGISTERED
PROFESSIONAL SURVEYOR

INDEXED

9800000437
Filed for Record in
HOLMES COUNTY, OH
SALLY MILLER
On 01-29-1998 At 02:29 pm.
SMALL PLAT 20.00
Book OR Vol. 16 Pg. 644 - 644
OR 2 Pg 521

I CERTIFY THIS SURVEY TO BE CORRECT TO THE BEST OF MY KNOWLEDGE.

Donald C. Baker

DONALD C. BAKER P.S. 6938
138 N. CLAY ST.
MILLERSBURG, OHIO 44654
PH. (330) 674-4738
JANUARY 20, 1998

#3598 - M.L. DAVIS
F.C.C. - F.D. BAKER

9800000437
JOHN R WALTMAN ATTY
MILLERSBURG,

PLAT APPROVED

1/28/98 B