VOL 16 PAGE 816

SURVEYED FOR GARROL ACKER

9800003618
Filed for Record in
HOLMES COUNTY ,OH
SALLY MILLER
On 08-04-1998 At 10:35 am.
SMALL PLAT 20.00
Book OR Vol. 16 Pg. 816 - 816
OR vol. 13 pg 840

INDEXED

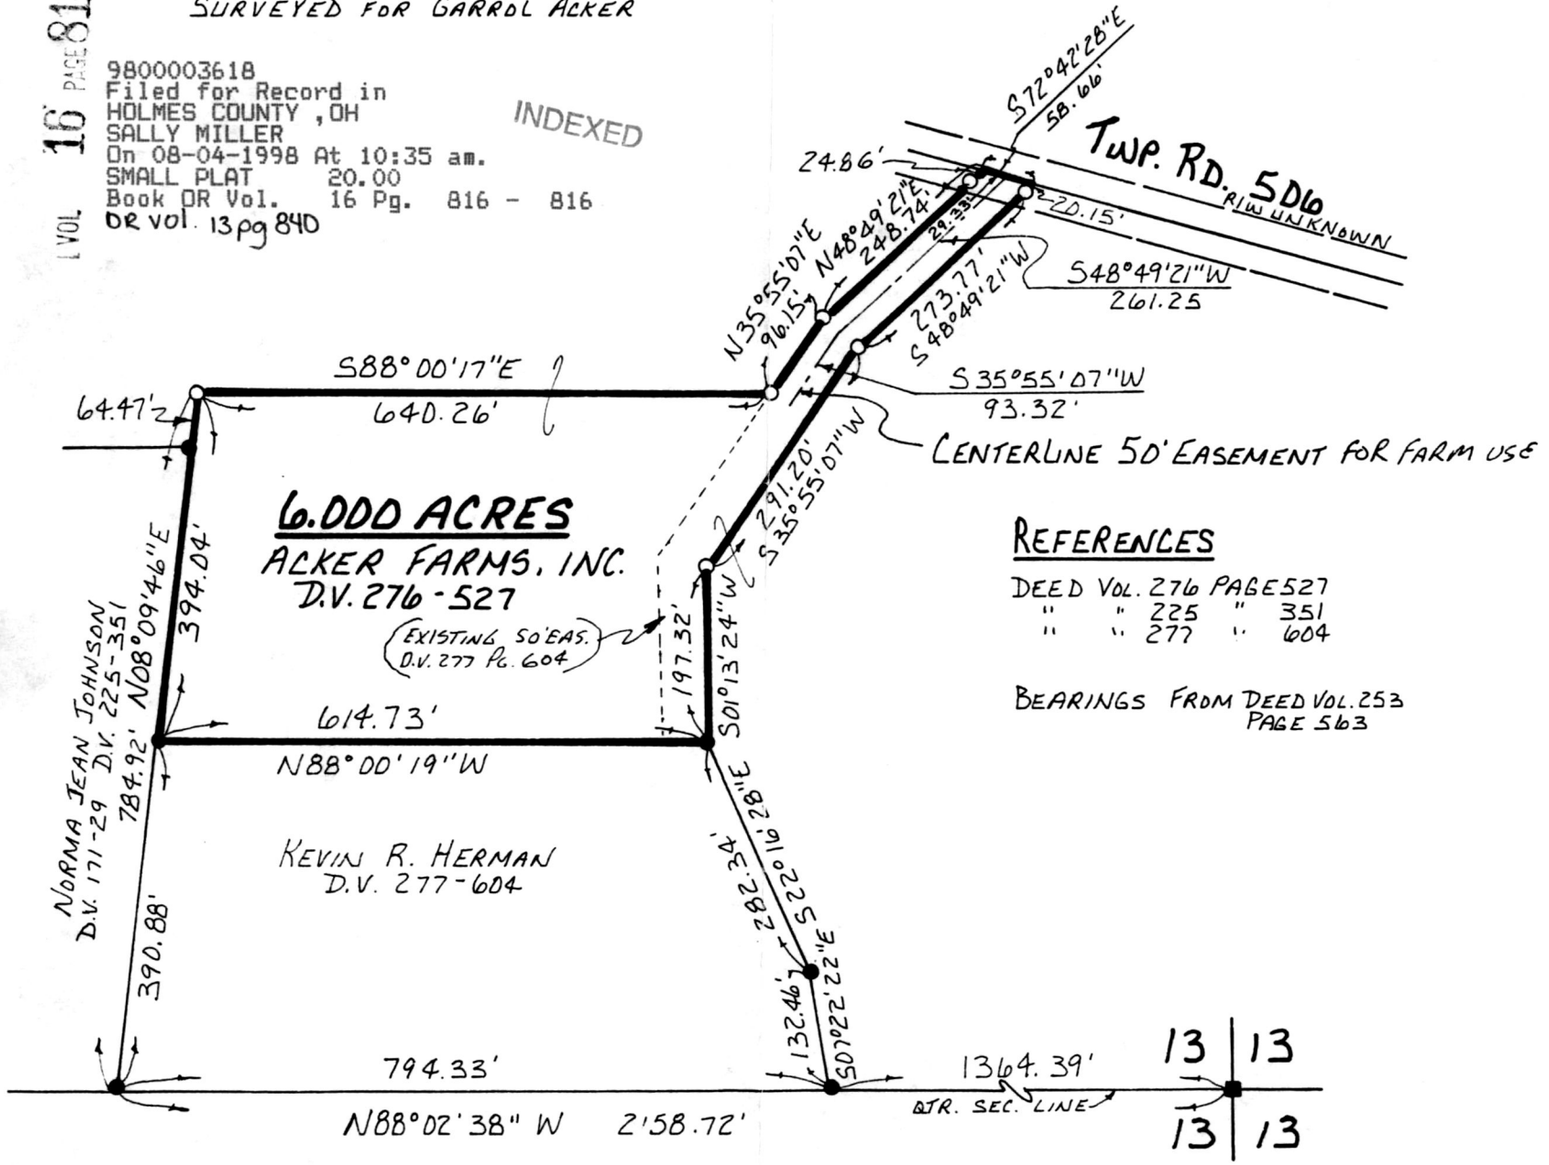

REFERENCES

DEED VOL. 276 PAGE 527
" " 225 " 351
" " 277 " 604

BEARINGS FROM DEED VOL. 253 PAGE 563

9800003618
ROBERT RINFRET ATTY
MILLERSBURG,

PLAT APPROVED

7/16/98 b

RIPLEY TOWNSHIP
N.W. QTR. SECTION 13
T-17N ; R-14W
HOLMES COUNTY, OHIO

0 100 200 400

SCALE: 1" = 200'

N

■ STONE FOUND
● IRON PIN FOUND
○ 5/8" REBAR WITH I.D. CAP SET
I.D. CAP MARKED "BAKER 6938"

NOTE: TO BE ADDED TO KEVIN R. HERMAN PROPERTY

STATE OF OHIO
DONALD C. BAKER
6938
REGISTERED
PROFESSIONAL SURVEYOR

I CERTIFY THIS SURVEY TO BE CORRECT TO THE BEST OF MY KNOWLEDGE.

Donald C. Baker

DONALD C. BAKER P.S. 6938
138 N. CLAY ST.
MILLERSBURG, OHIO 44654
PH: (330) 674-4788

JUNE 15, 1998

#42098-FJM
F.C.C.-F.D.BAKER