16 PAGE 914

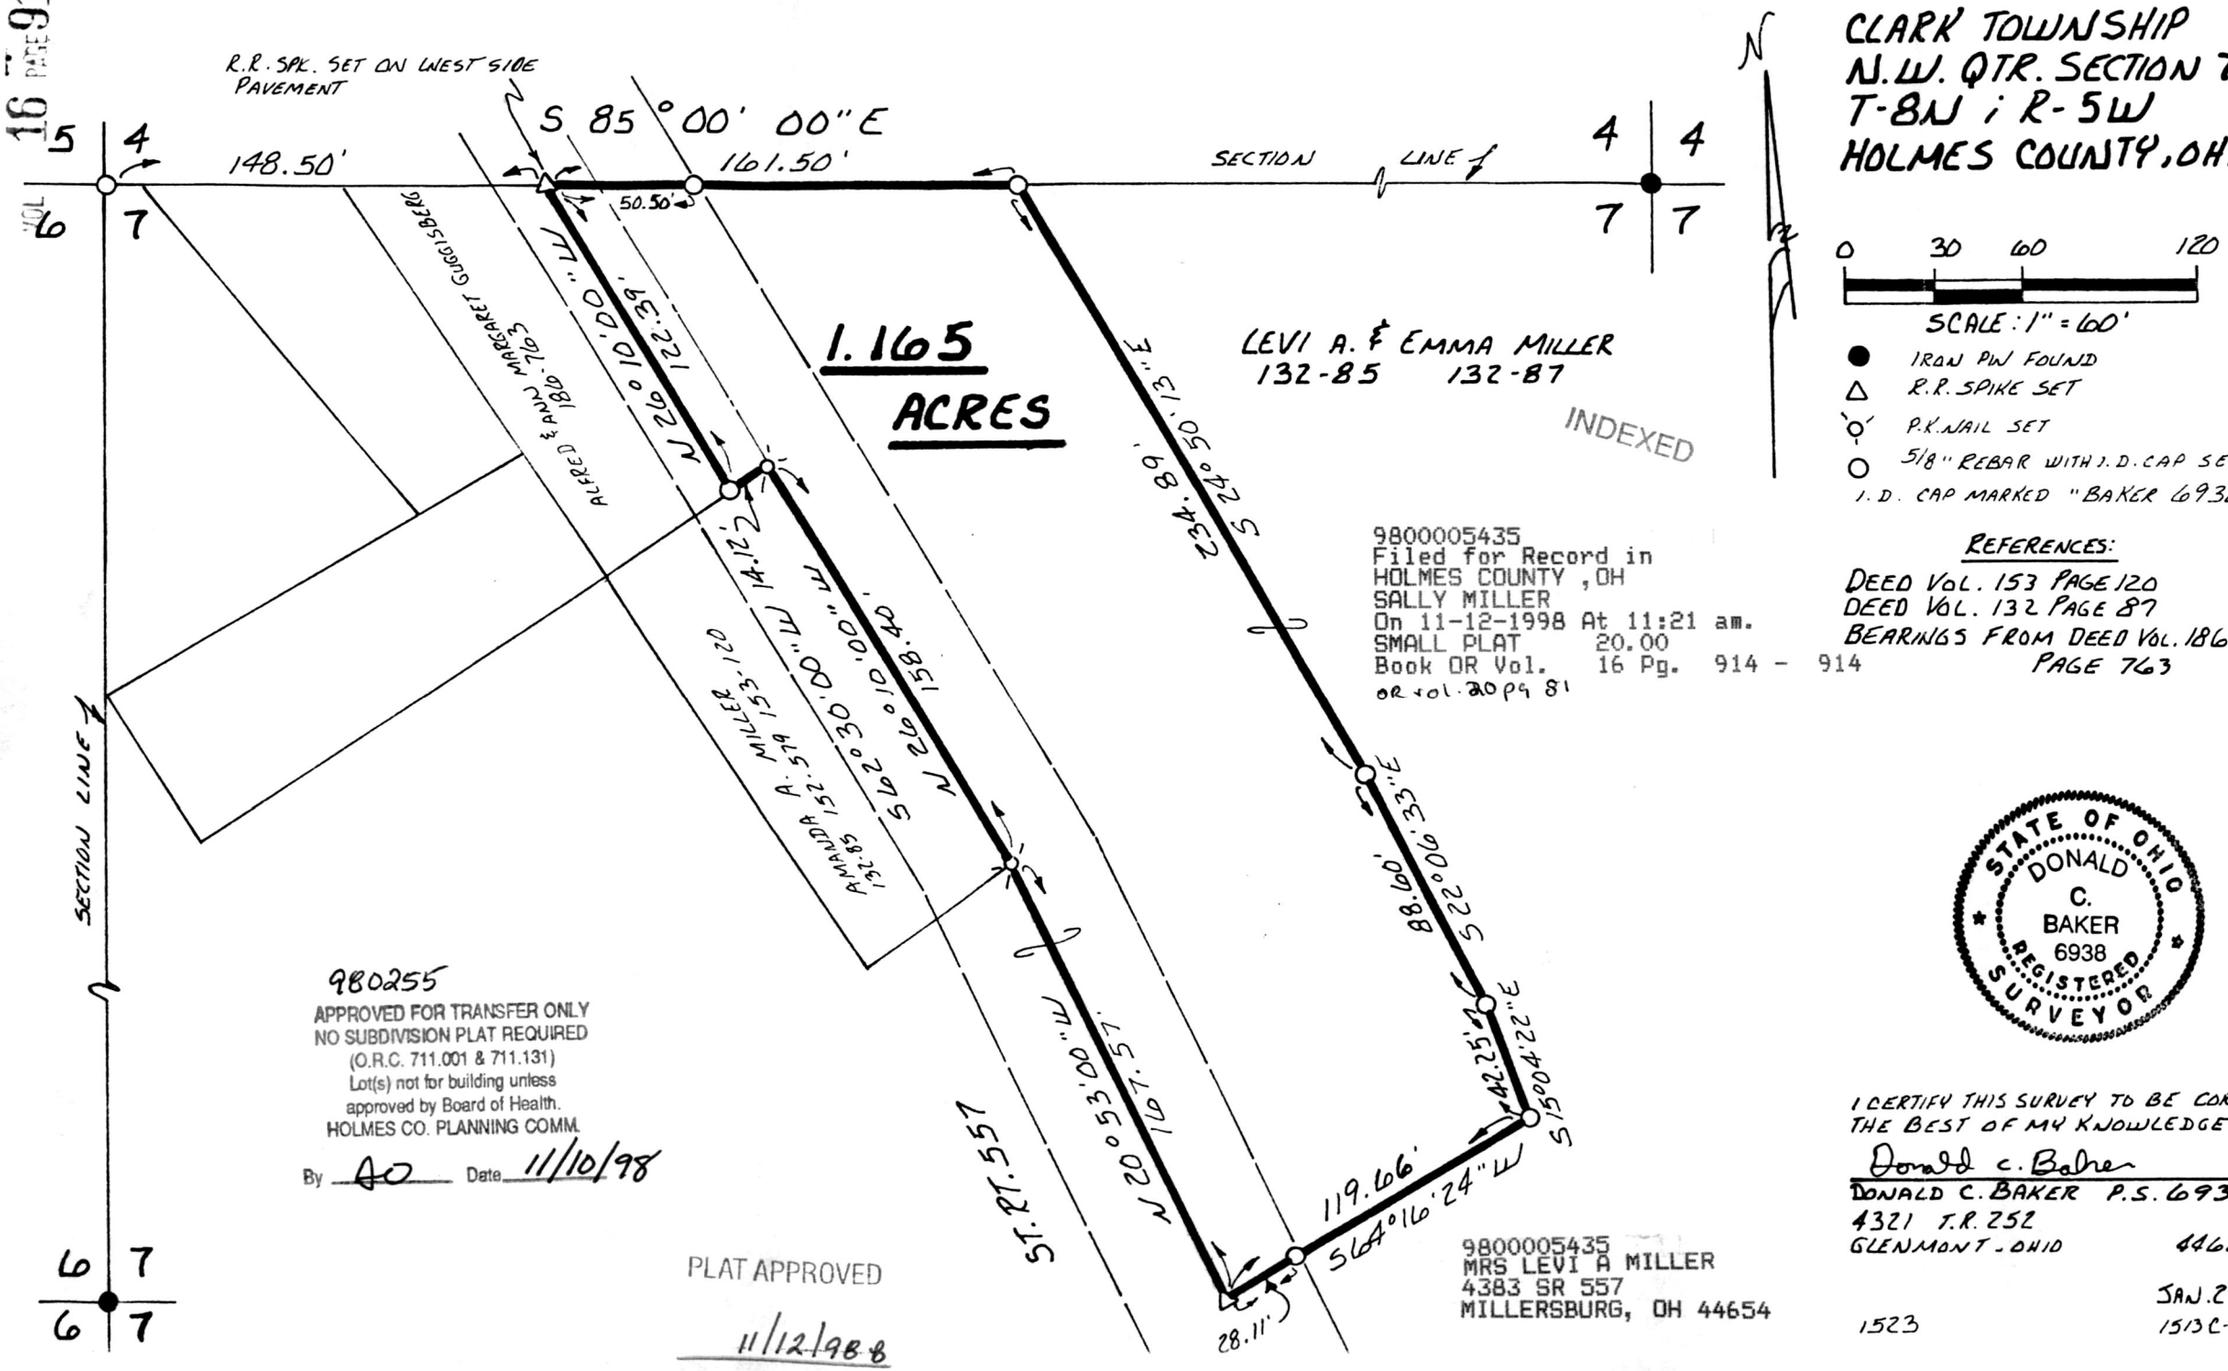

CLARK TOWNSHIP
N.W. QTR. SECTION 7
T-8N ; R-5W
HOLMES COUNTY, OHIO

N

0 30 60 120
SCALE: 1" = 60'

- ● IRON PIN FOUND
- △ R.R. SPIKE SET
- P.K. NAIL SET
- ○ 5/8" REBAR WITH I.D. CAP SET

I.D. CAP MARKED "BAKER 6938"

REFERENCES:
DEED VOL. 153 PAGE 120
DEED VOL. 132 PAGE 87
BEARINGS FROM DEED VOL. 186 PAGE 763

9800005435
Filed for Record in
HOLMES COUNTY, OH
SALLY MILLER
On 11-12-1998 At 11:21 am.
SMALL PLAT 20.00
Book OR Vol. 16 Pg. 914 - 914
OR vol. 20 pg 81

980255
APPROVED FOR TRANSFER ONLY
NO SUBDIVISION PLAT REQUIRED
(O.R.C. 711.001 & 711.131)
Lot(s) not for building unless
approved by Board of Health.
HOLMES CO. PLANNING COMM.
By AO Date 11/10/98

PLAT APPROVED
11/12/98 B

9800005435
MRS LEVI A MILLER
4383 SR 557
MILLERSBURG, OH 44654

STATE OF OHIO
DONALD C. BAKER
6938
REGISTERED SURVEYOR

I CERTIFY THIS SURVEY TO BE CORRECT TO THE BEST OF MY KNOWLEDGE.

Donald C. Baker

DONALD C. BAKER P.S. 6938
4321 T.R. 252
GLENMONT - OHIO 44628

JAN. 29, 1991
1523 1513C-MLS