VOL 16 PAGE 924

0 30 60 120

SCALE: 1" = 100'

■ STONE FOUND
● IRON PIN FOUND
○ 5/8" REBAR WITH I.D. CAP SET
I.D. CAP MARKED "BAKER 6938"

9800005577
Filed for Record in
HOLMES COUNTY, OH
SALLY MILLER
On 11-18-1998 At 02:42 pm.
SMALL PLAT 20.00
Book OR Vol. 16 Pg. 924 - 924
OR vol. 20 page 632

INDEXED

SALT CREEK TOWNSHIP
3RD. QTR. LOT 1
T-10 N; R-6 W
HOLMES COUNTY, OHIO
(SURVEYED FOR: ROY MILLER)

REFERENCES:

DEED VOL. 231 PAGE 857
" " 252 " 311
" " 258 " 266
" " 258 " 856

PLAT VOL. 7 PAGE 269
" " 7 " 195

BEARINGS FROM

NOTE: TO BE ADDED TO ADJOINER.

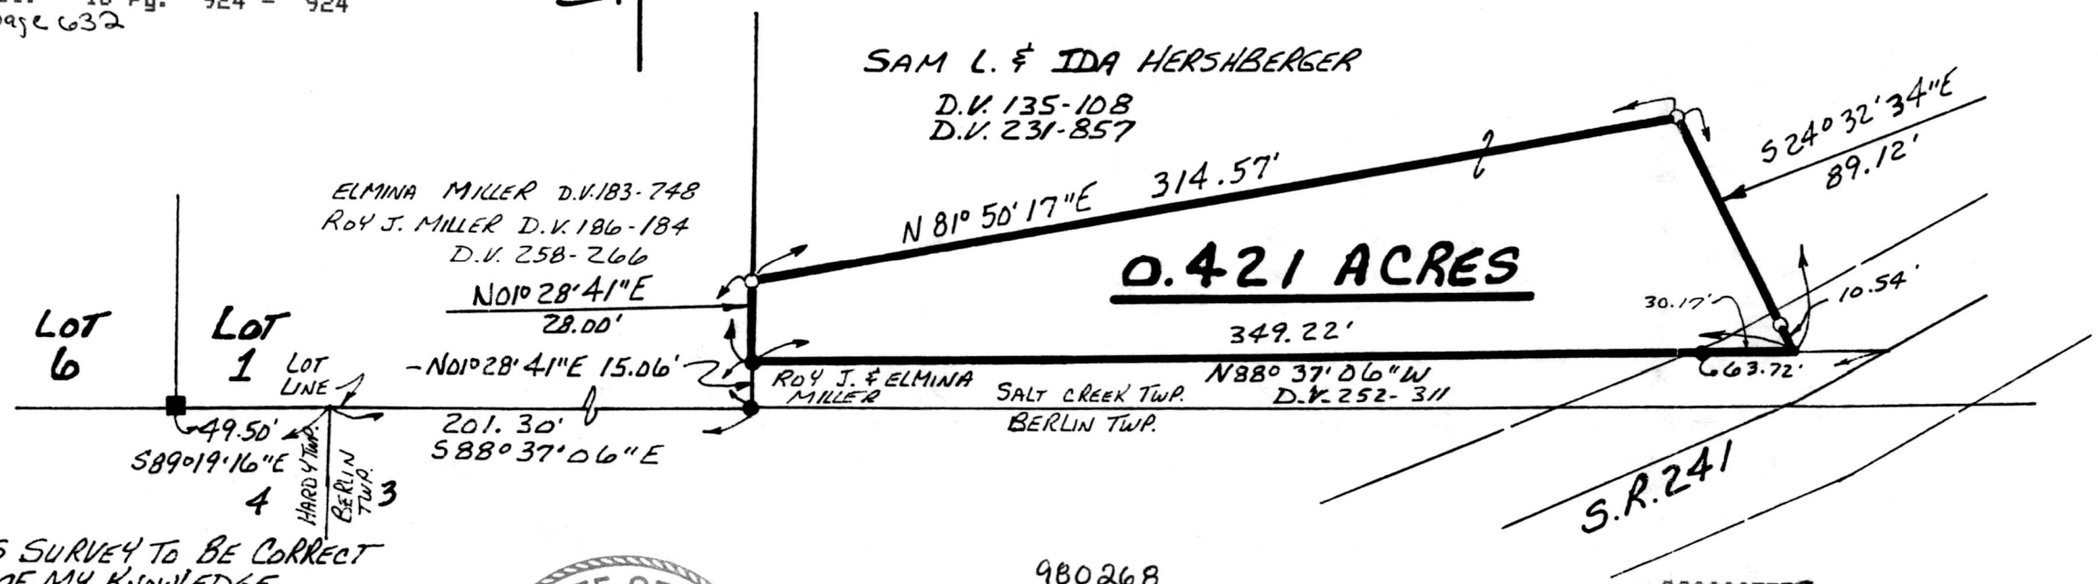

I CERTIFY THIS SURVEY TO BE CORRECT TO THE BEST OF MY KNOWLEDGE.

Donald C. Baker

DONALD C. BAKER P.S. 6938
138 N. CLAY ST.
MILLERSBURG, OHIO 44654
PH. (330) 674-4788

SEPTEMBER 15, 1998

STATE OF OHIO
DONALD C. BAKER
6938
REGISTERED
PROFESSIONAL SURVEYOR

980268
APPROVED FOR TRANSFER ONLY
NO SUBDIVISION PLAT REQUIRED
(O.R.C. 711.001 & 711.131)
Lot(s) not for building unless approved by Board of Health.
HOLMES CO. PLANNING COMM.
By AO Date 11/16/98

9800005577
MILLER & MAST ATTYS
MILLERSBURG,

PLAT APPROVED
11/17/98

#63898-M.L.DAVIS
F.C.C.-F.D. BAKER