VOL 16 PAGE 970

PAINT TOWNSHIP
N.E. & N.W. QTRS. SECTION 5
T-14N; R-11W
HOLMES COUNTY, OHIO

0 100 200 400

SCALE: 1" = 200'

- ■ STONE FOUND
- ● IRON PIN FOUND
- △ R.R. SPIKE SET
- ○ 5/8" RE BAR WITH I.D. CAP SET I.D. CAP MARKED "BAKER6938"

N

REFERENCES:

DEED VOL. 251 PAGE 255
" " 255 " 152
" " 271 " 366

PLAT VOL. 10 PAGE 285
" " 14 " 981

BEARINGS FROM DEED VOL. 255 PAGE 152

I CERTIFY THIS SURVEY TO BE CORRECT TO THE BEST OF MY KNOWLEDGE.

Donald C. Baker

DONALD C. BAKER P.S. 6938
138 N. CLAY ST.
MILLERSBURG, OHIO 44654
PH. (330) 674-4788

JUNE 24, 1997

27897 (4.661Ac.) - M.L. DAVIS
22897 (40.964Ac.)

F.C.C. - J.D. DARR

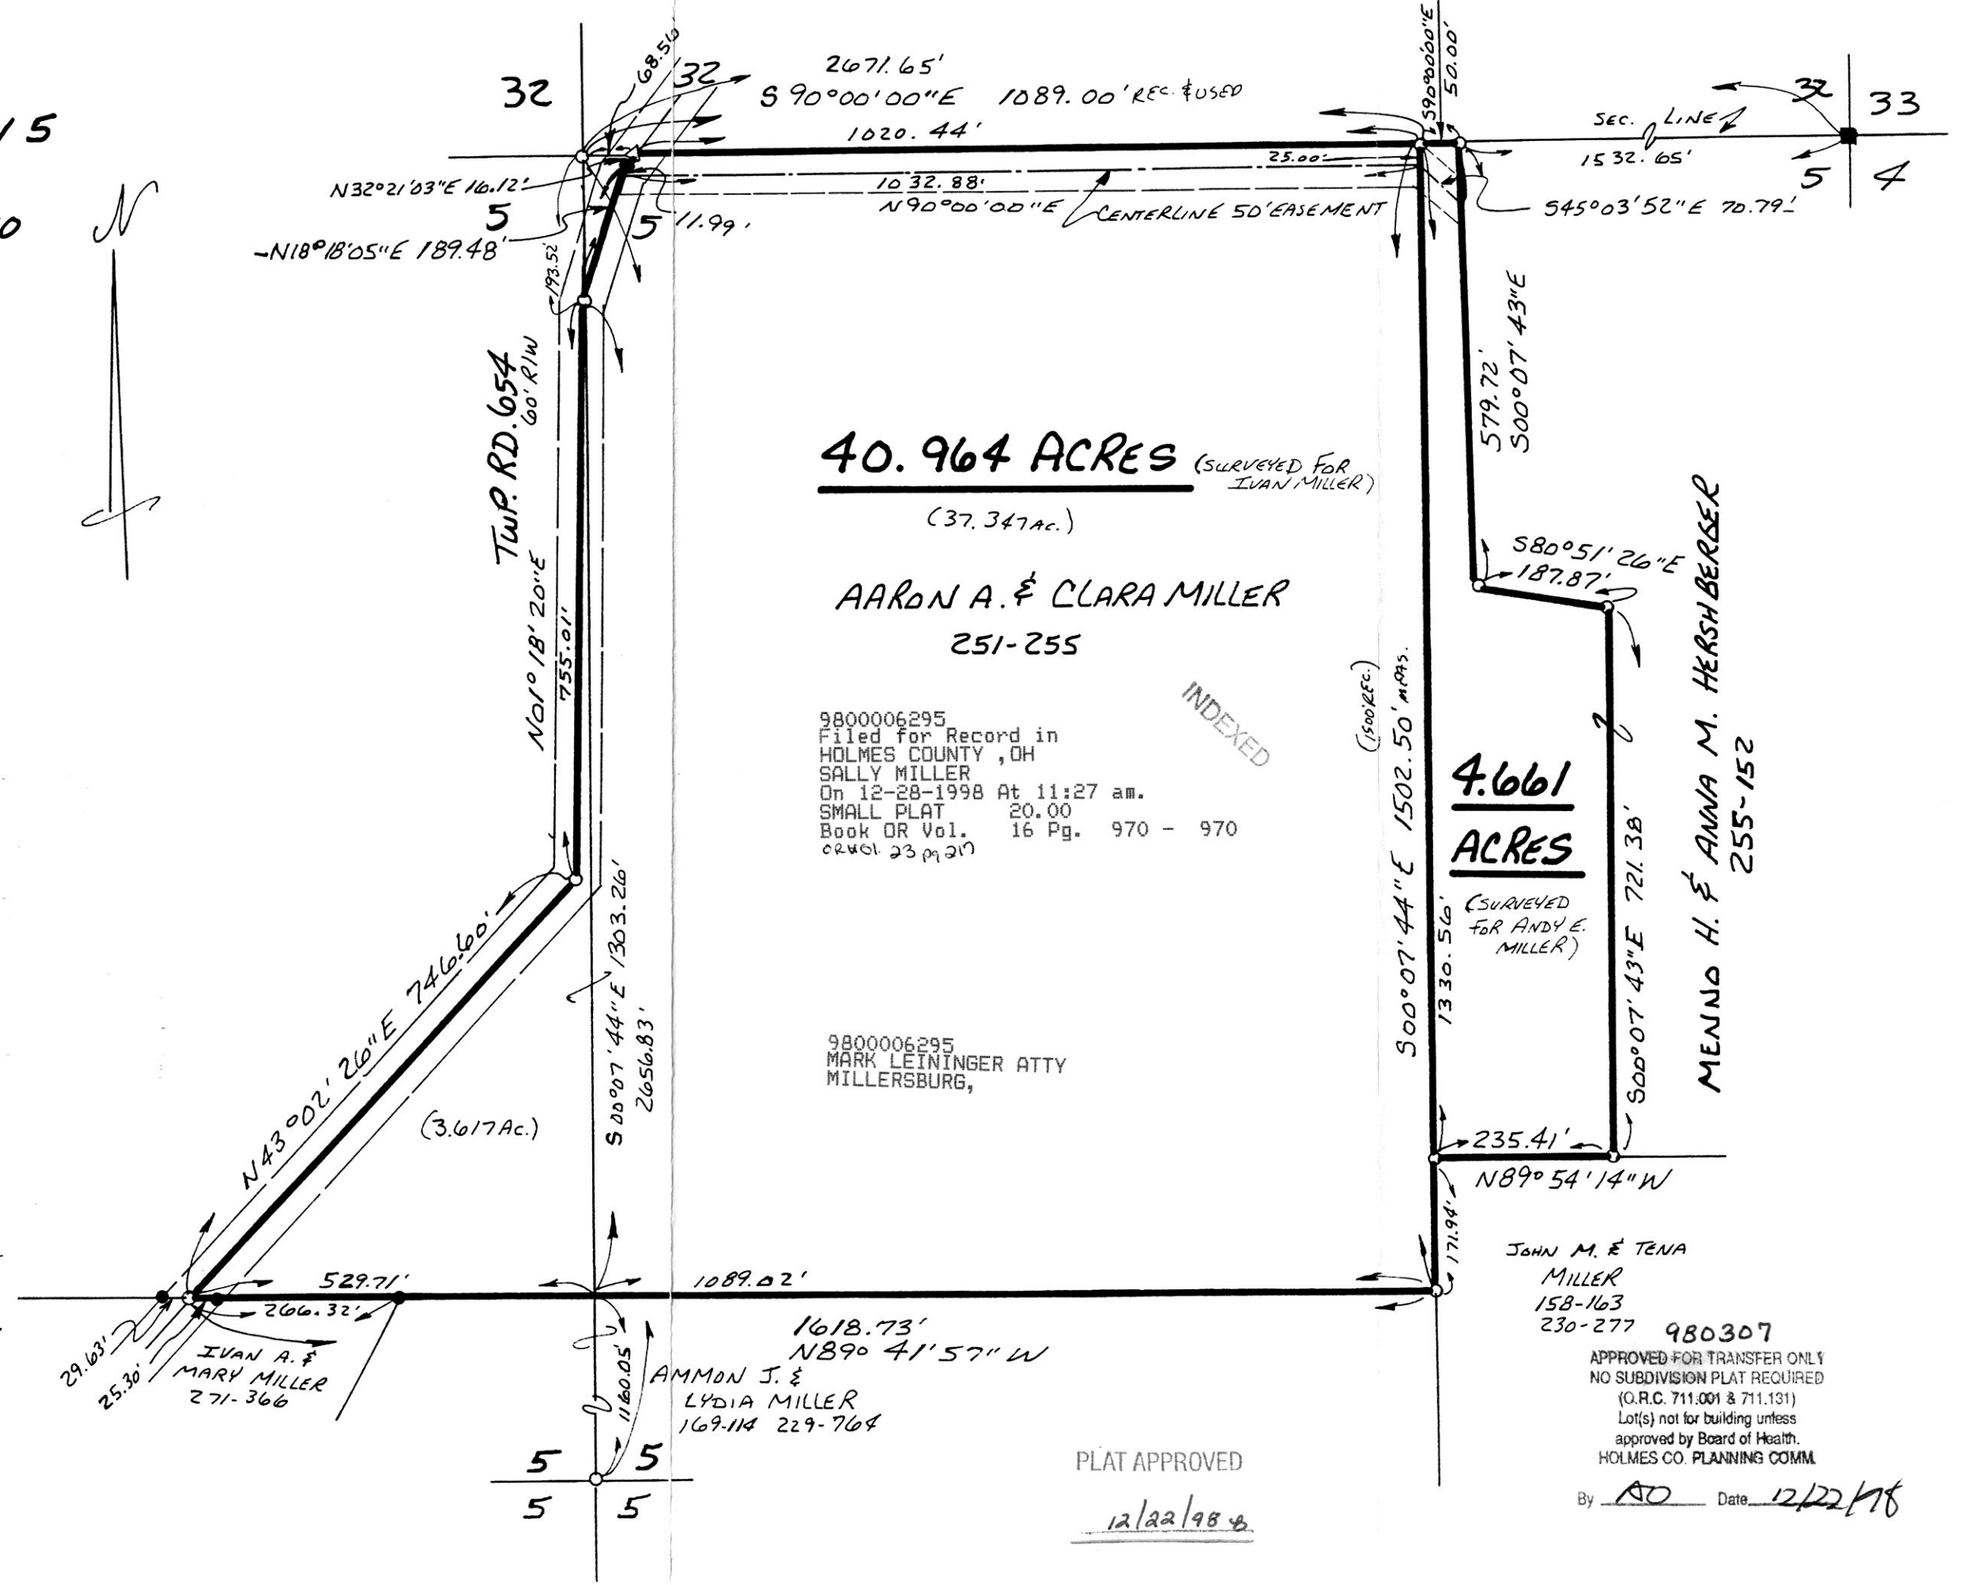

980307

APPROVED FOR TRANSFER ONLY
NO SUBDIVISION PLAT REQUIRED
(O.R.C. 711.001 & 711.131)
Lot(s) not for building unless
approved by Board of Health.
HOLMES CO. PLANNING COMM.

By AO Date 12/22/98

PLAT APPROVED

12/22/98