VOL 16 PAGE 987

PRAIRIE TOWNSHIP
N.W. QTR. SECTION 30
T-14N; R-13W
HOLMES COUNTY, OHIO

(SURVEYED FOR: BEN & ALMA HERSHBERGER)

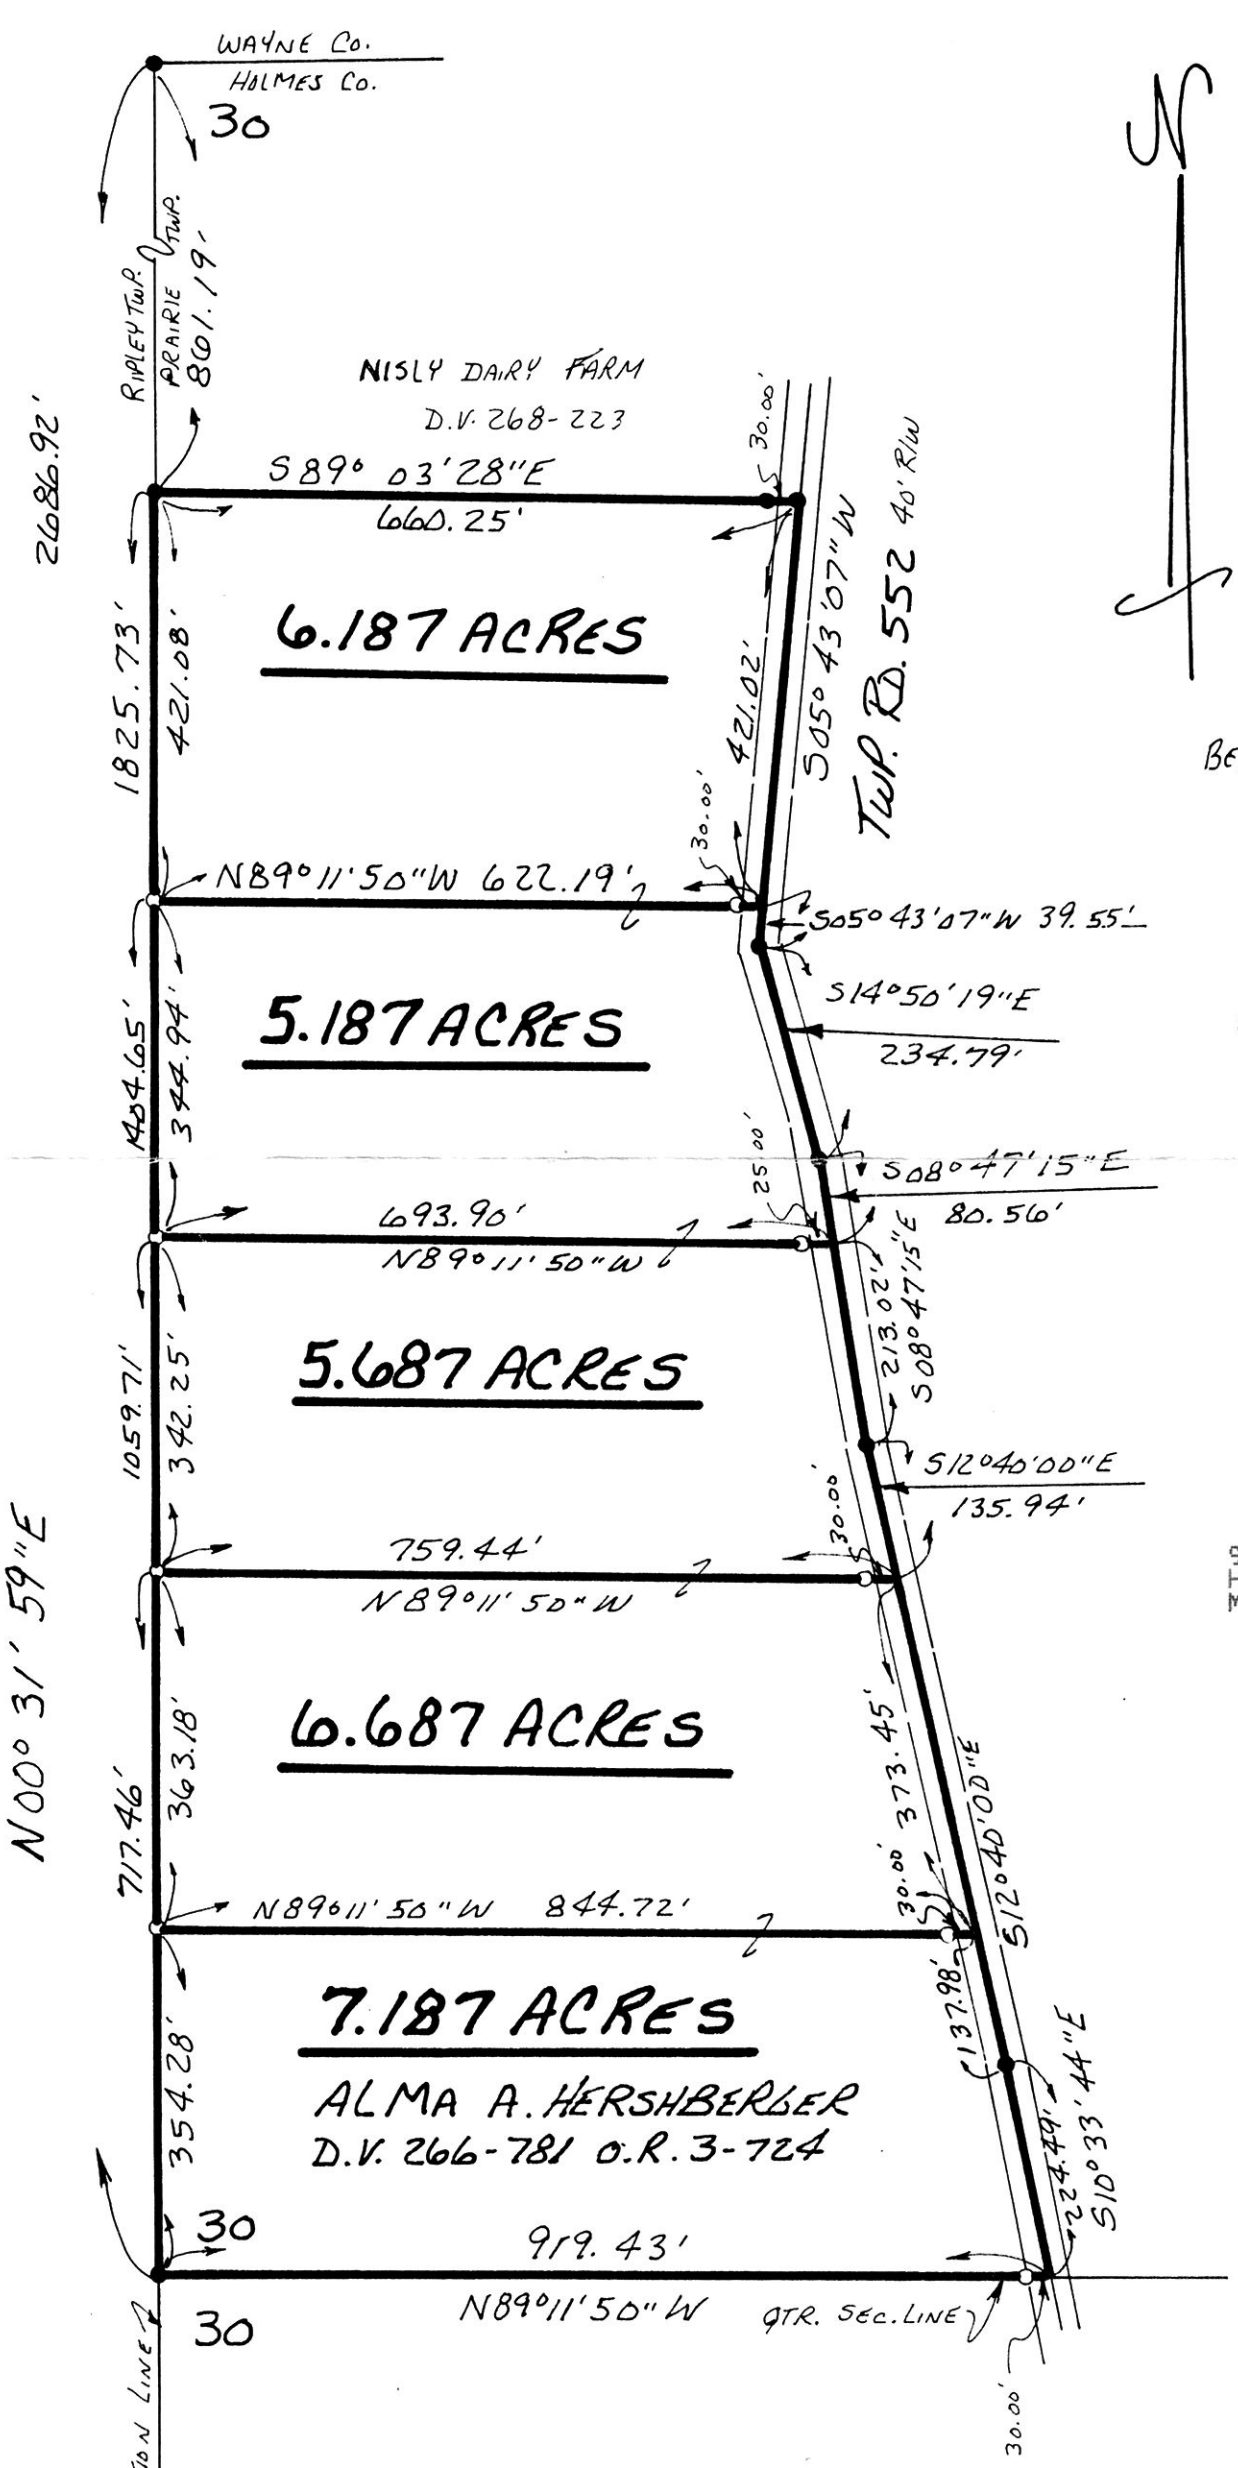

0 100 200 400

SCALE: 1" = 200'

- ● IRON PIN FOUND
- ⊙ 5/8" RE BAR WITH I.D. CAP SET I.D. CAP MARKED "BAKER6938"

REFERENCES:

DEED VOL. 266 PAGE 781
DEED VOL. 268 PAGE 223

PLAT VOL. 15 PAGE 50
PLAT VOL. 10 PAGE 953

BEARINGS FROM DEED VOL. 268 PG. 223

9900000441.
Filed for Record in
HOLMES COUNTY, OH
SALLY MILLER
On 01-27-1999 At 02:38 pm.
SMALL PLAT 20.00
Book OR Vol. 16 Pg. 987 - 987
OR vol 25 pgs 48-51

INDEXED

9900000441
HOLMES CTY TITLE
MILLERSBURG,

STATE OF OHIO
DONALD C. BAKER
6938
REGISTERED
PROFESSIONAL SURVEYOR

I CERTIFY THIS SURVEY TO BE CORRECT TO THE BEST OF MY KNOWLEDGE.

Donald C. Baker

DONALD C. BAKER P.S. 6938
138 N. CLAY ST.
MILLERSBURG, OHIO 44654
PH. (330)674-4788

JANUARY 7, 1999

#92898-M.L. DAVIS
F.C.C. - F.D. BAKER

PLAT APPROVED

1/26/1999