I CERTIFY THIS PLAT & SURVEY TO BE CORRECT TO THE BEST OF MY KNOWLEDGE:

INDEXED

JIM SHAMP, REG. SUR. NO. S-6088

MARCH 8, 1999
DATE

9900001493
Filed for Record in
HOLMES COUNTY, OH
SALLY MILLER
On 03-26-1999 At 03:46 P
SMALL PLAT
Book OR-061.
Page 49
OR vol 28 pg 513

STATE OF OHIO
JIM SHAMP 6088
REGISTERED PROFESSIONAL
SURVEYOR

NORTH

BEARINGS EST. FROM SUR. PLAT 14/25 AND ARE TO DENOTE ANGULAR MEASUREMENT ONLY.

LEGEND:
- □ = STONE FD.
- ● = 5/8" RE-BAR FD. UNLESS NOTED
- o = POINT-OF-DEPARTURE
- ○ = 5/8" X 30" RE-BAR W/PLASTIC I.D. CAP SET
- ⊠ = R/R SPIKE SET
- △ = R/R SPIKE FD.

REFERENCE DOCUMENTS:
TAX MAPS
DEEDS AS SHOWN
SURVEY PLATS:
8/517, 14/25

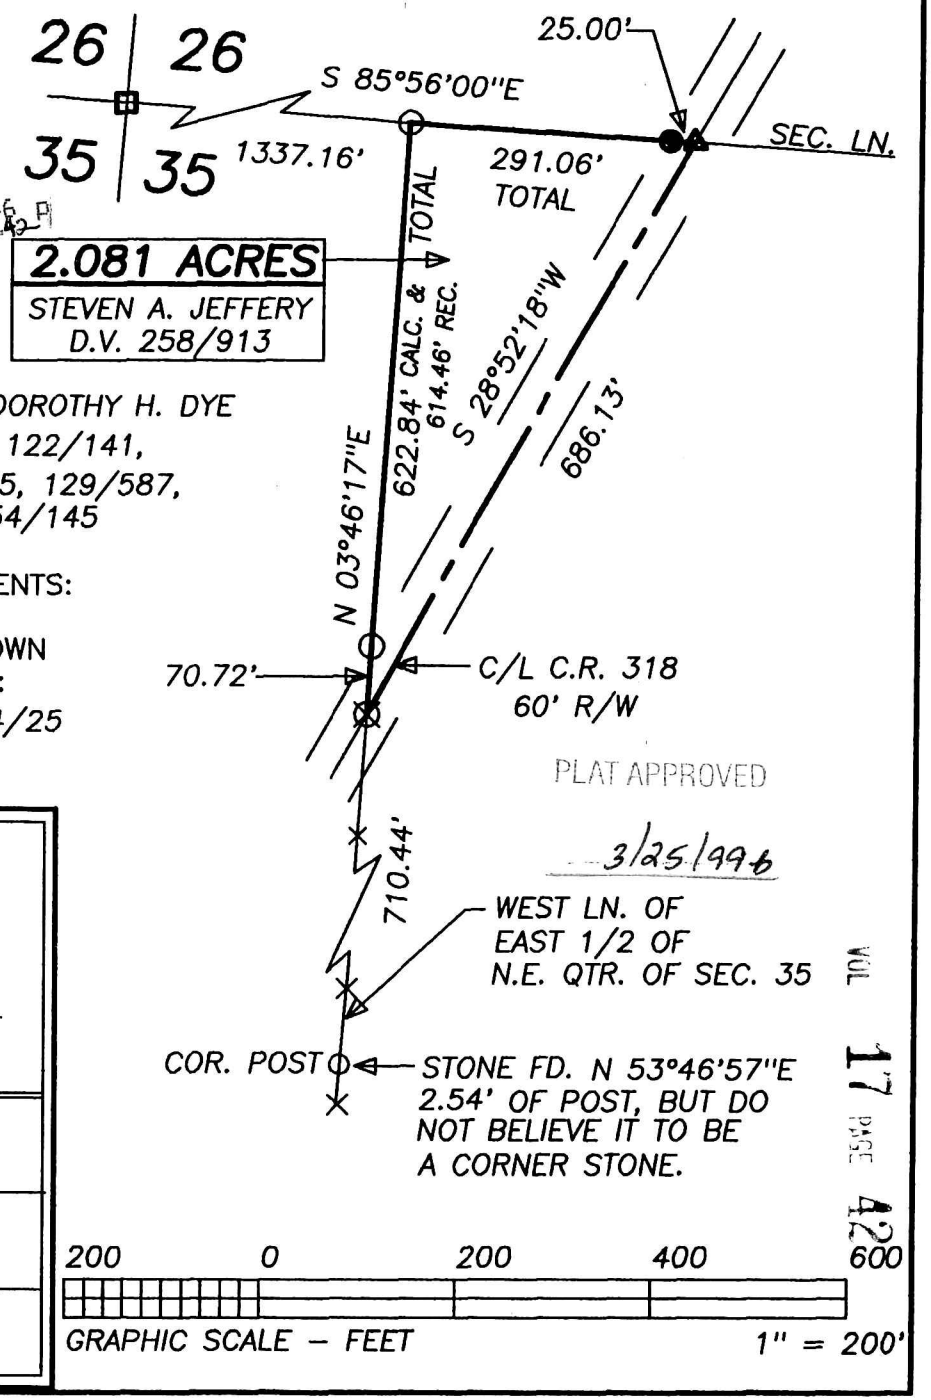

VOL 17 PAGE 424

HEARTLAND SURVEYING, INC

Jim Shamp
5210 T.R. 257 MILLERSBURG, OH 44654
PH: 330-674-4698

SURVEY		STATE	
STEVEN A. JEFFERY		OHIO	
COUNTY	TWP.	RNG.	TWP.
HOLMES	RIPLEY	14 W	18 N
N.E. QTR. SEC. 35		3/99	990306