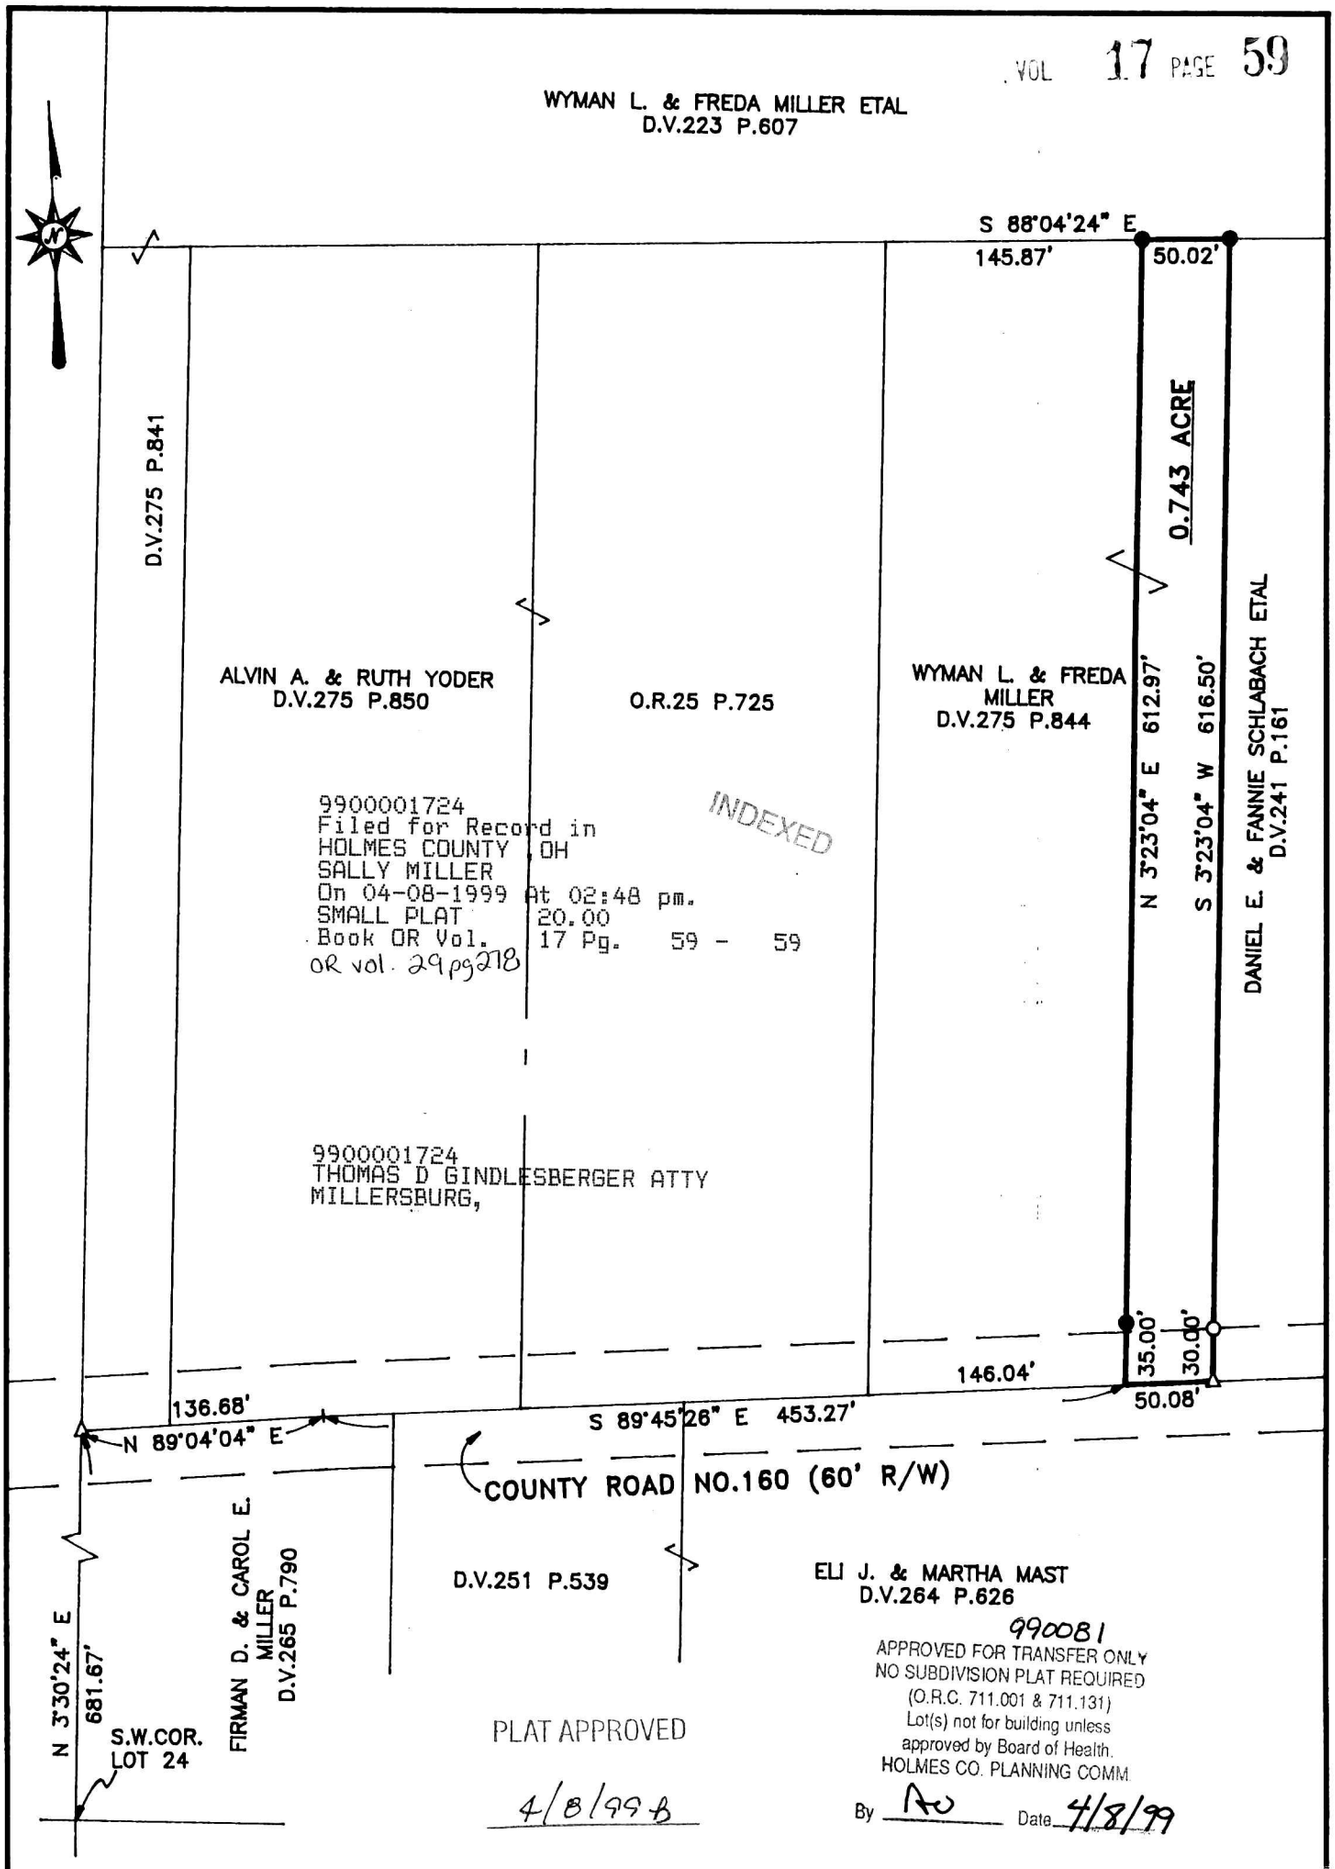

△ DENOTES RAILROAD SPIKE (FOUND)
O DENOTES IRON PIN (FOUND)
● DENOTES IRON PIN (SET)

NOTE: BEARINGS ARE ORIENTED TO VOLUME 275 AT PAGE 844. IRON PINS INDICATED (SET) ARE 5/8" IRON BARS WITH PLASTIC CAP STAMPED BAIR & GOODIE.

PLAT OF SURVEY FOR
WYMAN L. MILLER

LOCATED IN LOT 24 IN THE FOURTH QUARTER OF
TOWNSHIP 10, RANGE 5
PAINT TOWNSHIP
HOLMES COUNTY, OHIO

SCALE: 1" = 100' DATE: 3/24/99

BAIR, GOODIE AND ASSOCIATES, INC.
153 NORTH BROADWAY NEW PHILADELPHIA, OHIO
TELEPHONE (330) 343-3499

I, THE UNDERSIGNED, HEREBY CERTIFY THAT THIS PLAT IS TRUE AND CORRECT

REG. SURVEYOR NO. 5918