VOL 17 PAGE 305

VILLAGE OF BENTON
PART OF OUTLOT 10
SALT CREEK TOWNSHIP
T-10N ; R-6W (4TH QTR. LOTS 18 & 19)
HOLMES COUNTY, OHIO

(SURVEYED FOR ROMAN & EVELYN STUTZMAN)

0 50 100 200

SCALE : 1" = 100'

● IRON PIN FOUND
P.K. NAIL SET
○ 5/8" REBAR WITH I.D. CAP SET
I.D. CAP MARKED "BAKER 6938"

STATE OF OHIO
JAMIE D. DARR
7755
REGISTERED PROFESSIONAL SURVEYOR

I CERTIFY THIS SURVEY TO BE CORRECT TO THE BEST OF MY KNOWLEDGE.

JAMIE D. DARR P.S. 7755

DONALD C. BAKER SURVEYING
138 N. CLAY ST.
MILLERSBURG, OHIO 44654
PH: (330) 674-4788

OCTOBER 29, 1999

#63099-FJM
F.C.C.-J.D.DARR

INDEXED

REFERENCES:

DEED VOL. 113 PAGE 188
" " 146 " 425
" " 268 " 118

BEARINGS FROM PLAT VOL. 7 PAGE 89.

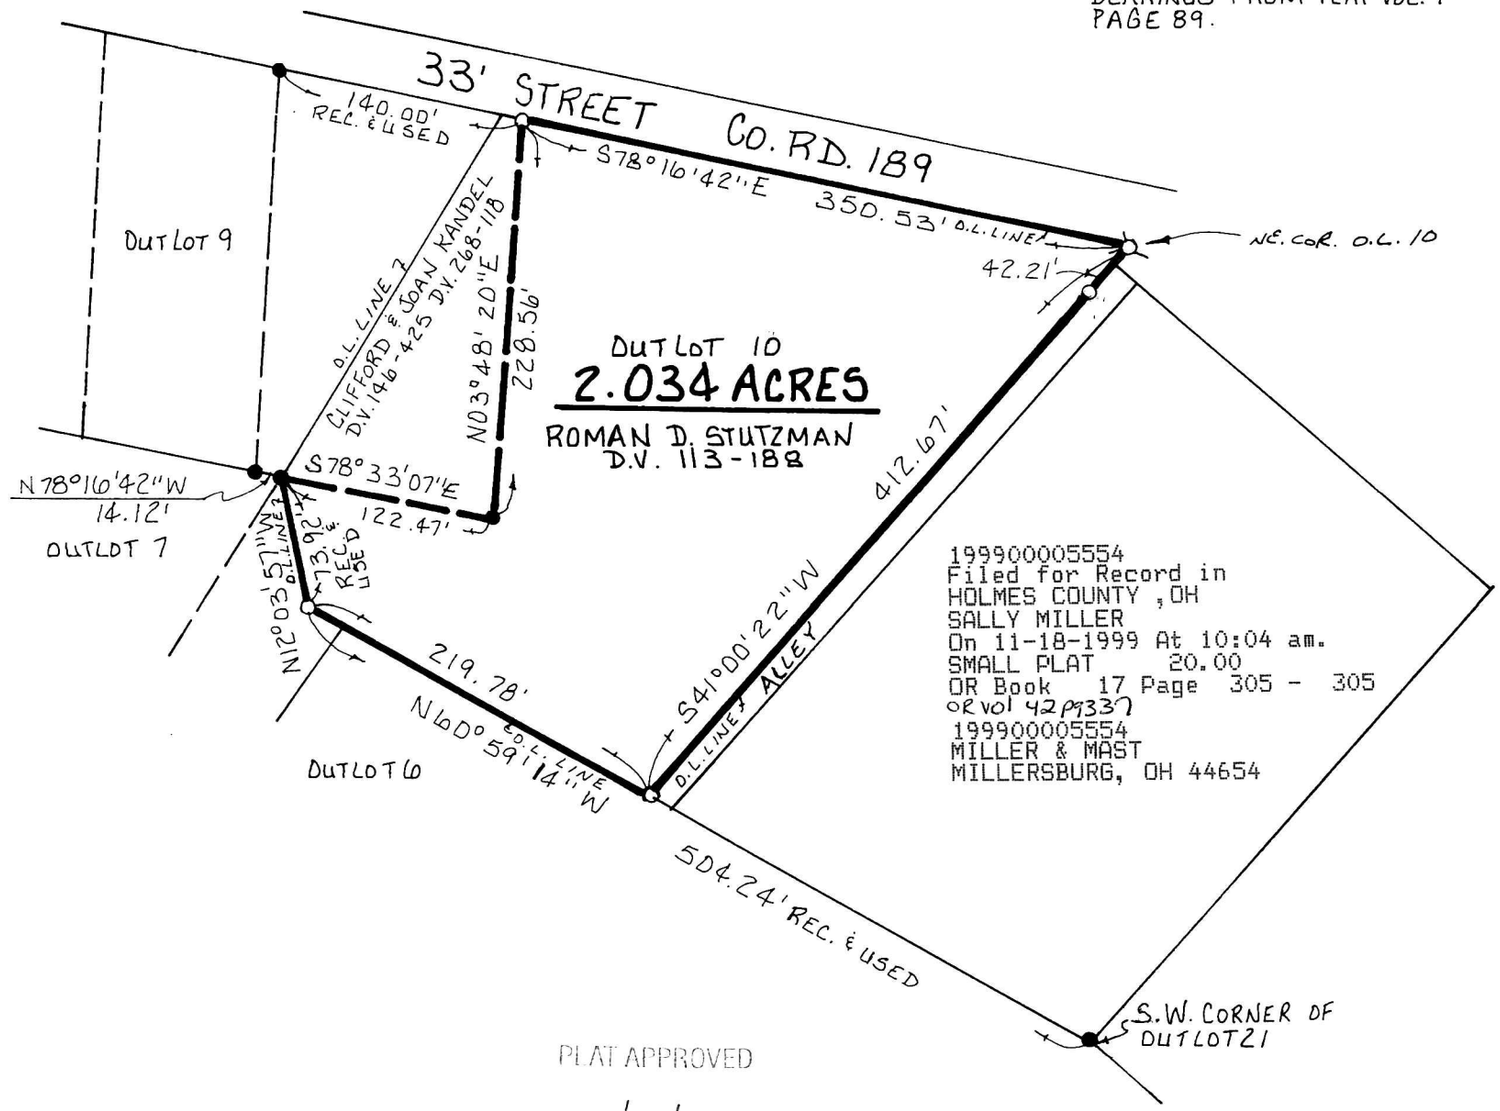

199900005554
Filed for Record in
HOLMES COUNTY, OH
SALLY MILLER
On 11-18-1999 At 10:04 am.
SMALL PLAT 20.00
OR Book 17 Page 305 - 305
or vol 42 pg 337
199900005554
MILLER & MAST
MILLERSBURG, OH 44654

PLAT APPROVED

11/17/99