VOL 17 PAGE 356

0 50 100 200

SCALE: 1" = 100'

● IRON PIN FOUND
○ 5/8" RE BAR WITH I.D. CAP SET
I.D. CAP MARKED "BAKER 6938"

Ⓐ ALBERT L. & MARY STUTZMAN
D.V. 258-613 D.V. 258-866

SALT CREEK TOWNSHIP
S.E. QTR. SECTION 5
N.E. QTR. SECTION 8
T-14 N. R-12W
HOLMES COUNTY OHIO
(SURVEYED FOR: ALBERT STUTZMAN)

REFERENCES:
DEED VOL. 254 PAGE 450
" " 228 " 321
" " 258 " 866

BEARINGS FROM PLAT VOL. 14 PAGE 133

200000000093
Filed for Record in
HOLMES COUNTY, OH
SALLY MILLER
On 01-10-2000 At 02:12 pm.
SMALL PLAT 20.00
OR Book 17 Page 356 - 356
or vol 45 pg 171
200000000093
HEARTLAND
TITLE
MILLERSBURG,

INDEXED

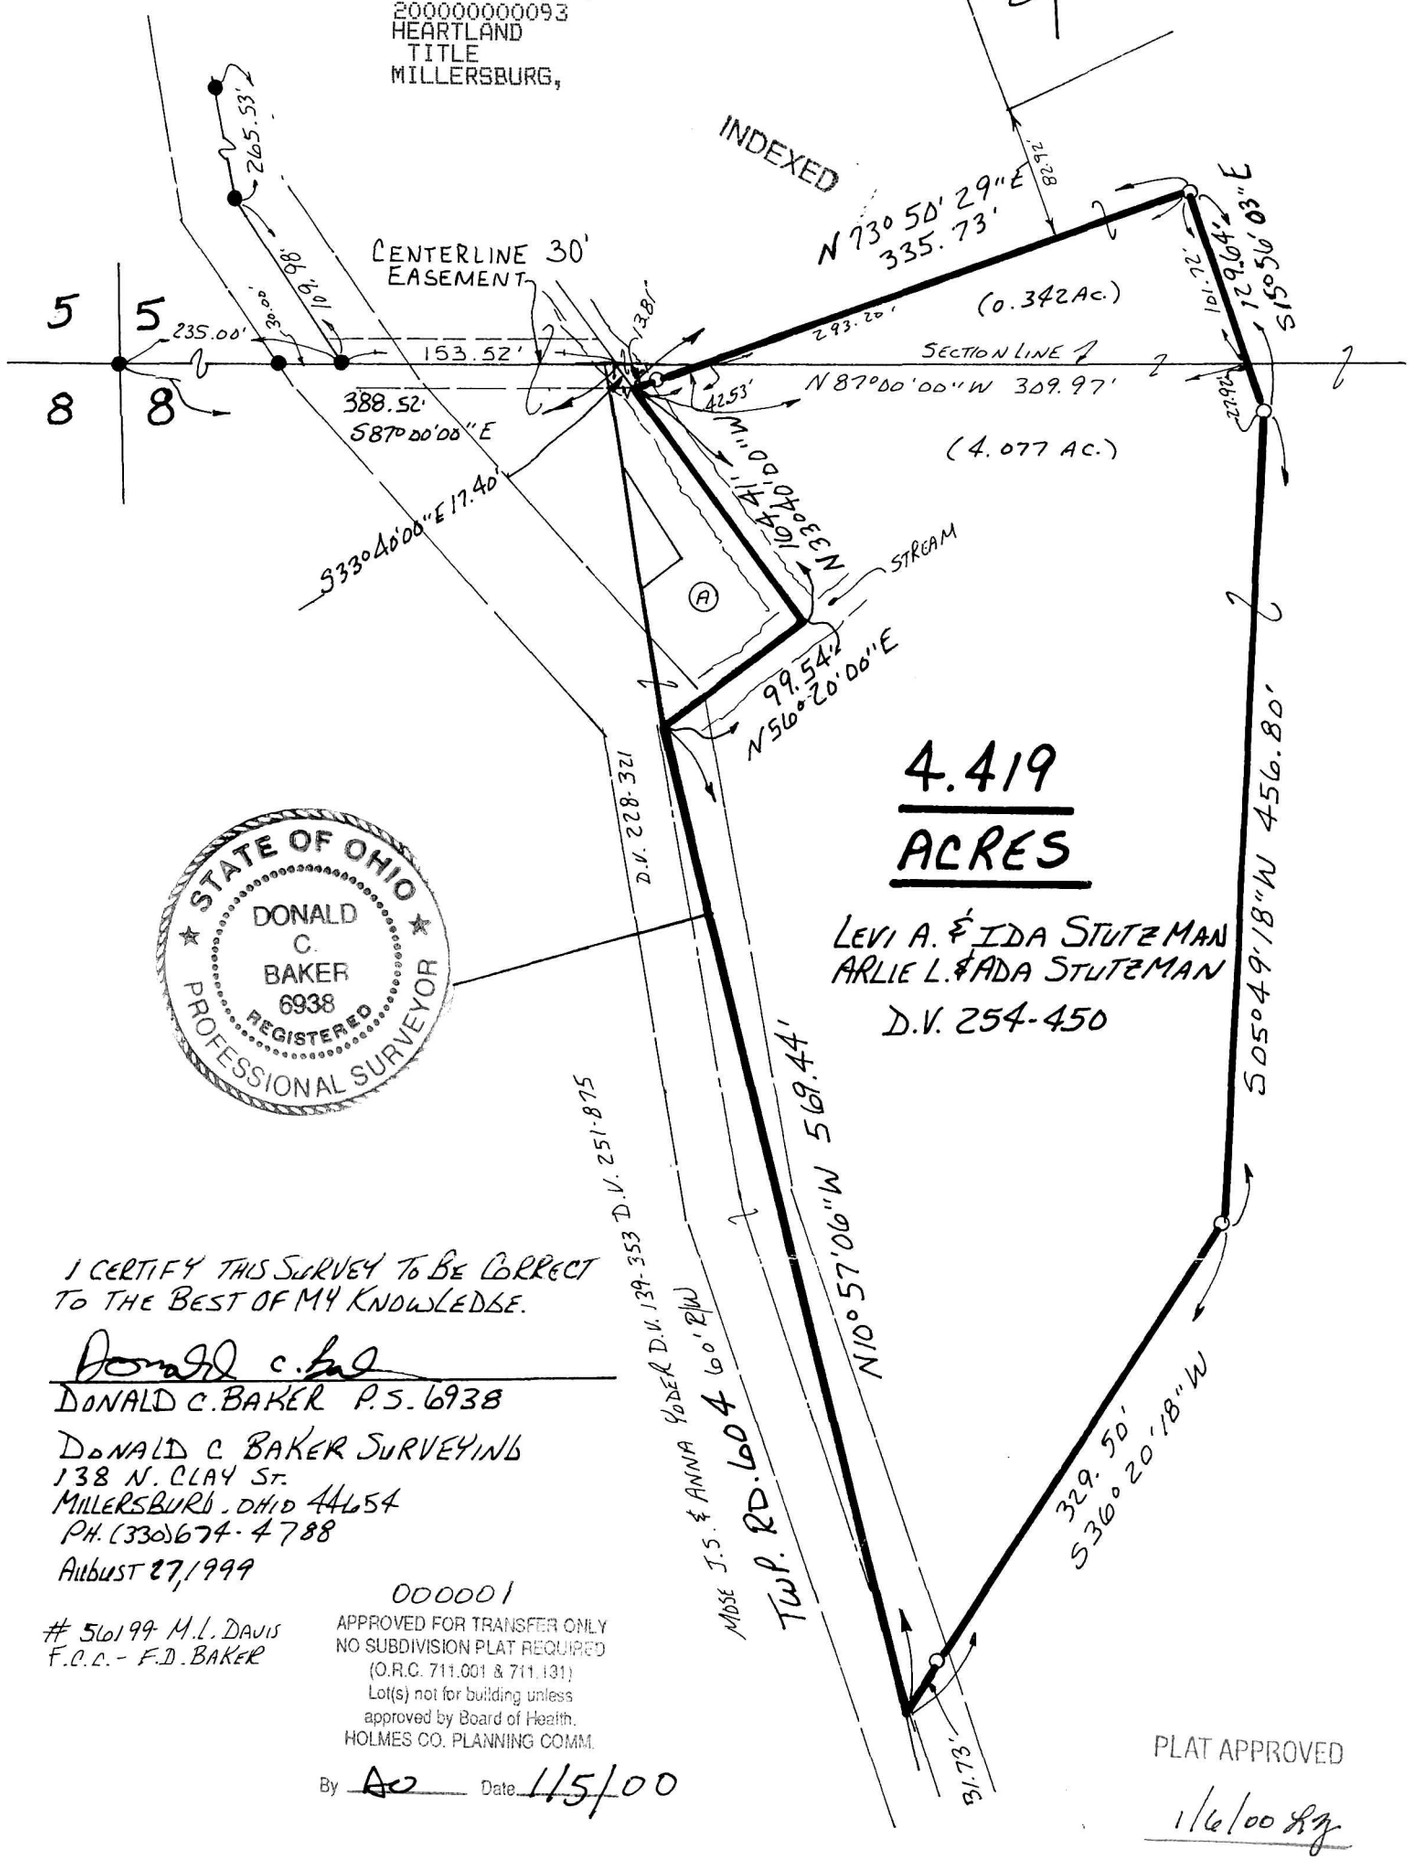

I CERTIFY THIS SURVEY TO BE CORRECT TO THE BEST OF MY KNOWLEDGE.

Donald C. Baker

DONALD C. BAKER P.S. 6938

DONALD C BAKER SURVEYING
138 N. CLAY ST.
MILLERSBURG, OHIO 44654
PH. (330) 674-4788

August 27, 1999

56199 M.L. DAVIS
F.C.C. - F.D. BAKER

000001

APPROVED FOR TRANSFER ONLY
NO SUBDIVISION PLAT REQUIRED
(O.R.C. 711.001 & 711.131)
Lot(s) not for building unless approved by Board of Health.
HOLMES CO. PLANNING COMM.

By AO Date 1/5/00

PLAT APPROVED
1/6/00