VOL 17 PAGE 473

0 50 100 200

SCALE : 1" = 100'

- ■ STONE FOUND
- ▲ R.R. SPIKE FOUND
- ● IRON PIN FOUND
- o 5/8" REBAR WITH I.D. CAP SET I.D. CAP MARKED "BAKER 6938"

CLARK TOWNSHIP
S.E. QTR. SECTION 17
T-8N ; R-5W
HOLMES COUNTY, OHIO

(SURVEYED FOR: ELI S. MILLER)

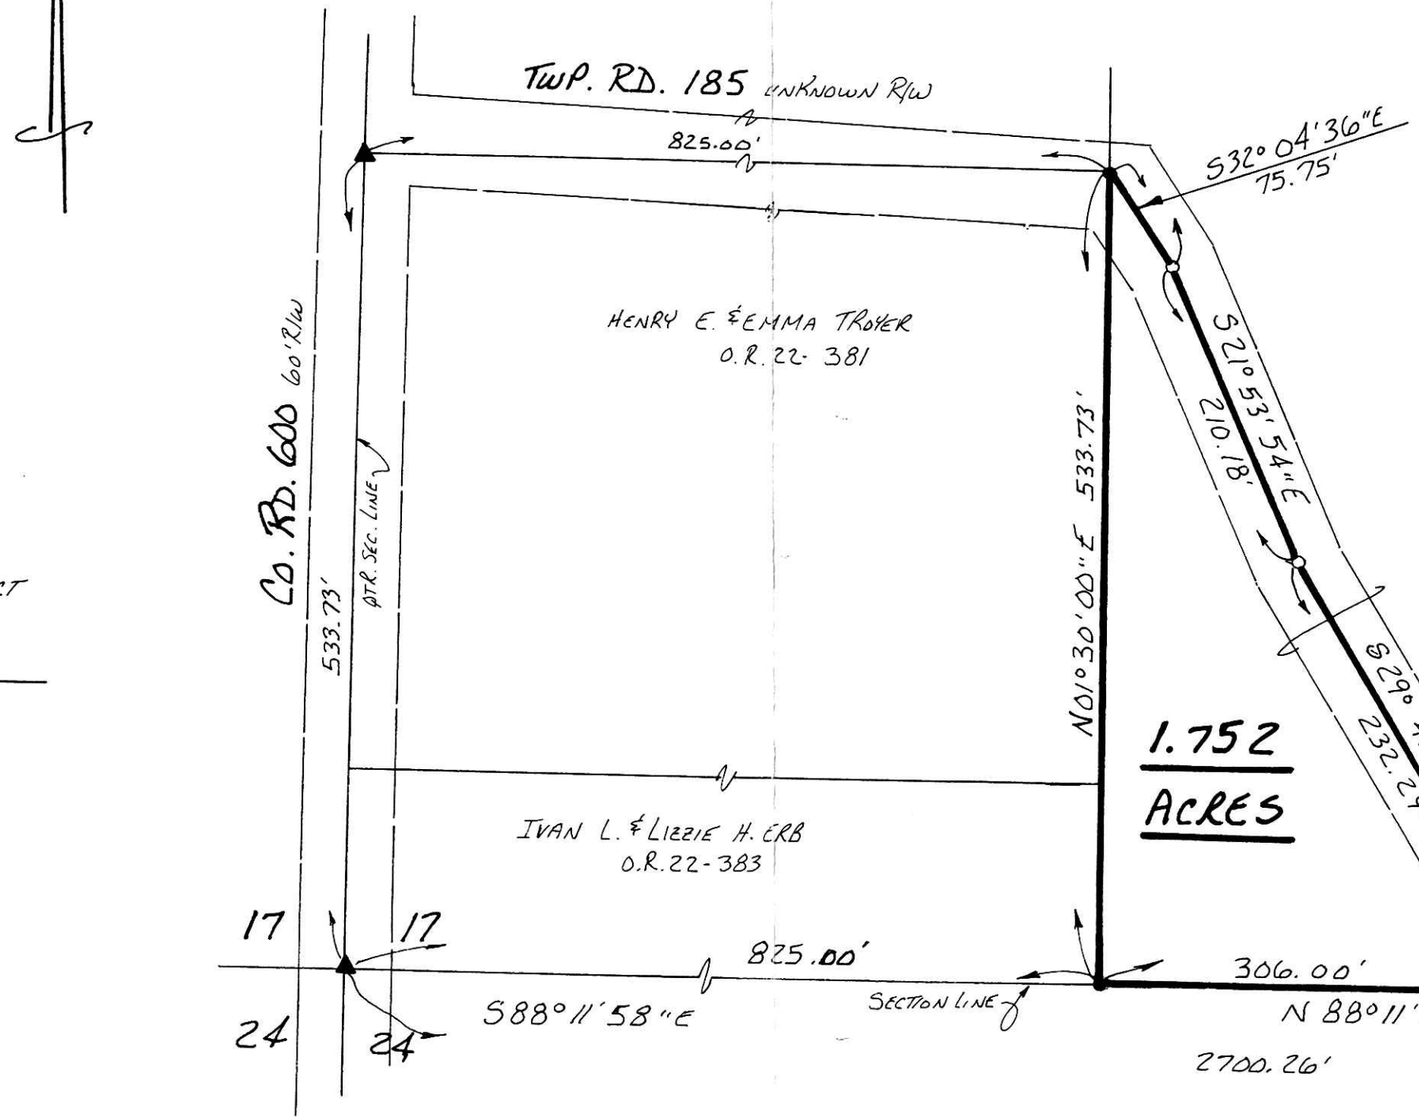

ELI S. & MATTIE MILLER
D.V. 226-457

REFERENCES:

DEED VOL. 198 PAGE 420
" " 226 " 457

O.R. VOL. 22 PAGE 381
" " 22 " 383

BEARINGS FROM DEED VOL. 198 PAGE 420

200000001799
Filed for Record in
HOLMES COUNTY ,OH
SALLY MILLER
On 04-26-2000 At 03:04 pm.
SMALL PLAT 20.00
OR Book 17 Page 473 - 473
OR vol 51 pg 73

INDEXED

000101
APPROVED FOR TRANSFER ONLY
NO SUBDIVISION PLAT REQUIRED
(O.R.C. 711.001 & 711.131)
Lot(s) not for building unless
approved by Board of Health.
HOLMES CO. PLANNING COMM.
By DO Date 4/25/00

200000001799
LAUREL
SCHMID ATTY
MILLERSBURG,

PLAT APPROVED
4/26/00 RZ

STATE OF OHIO
DONALD C. BAKER
6938
REGISTERED PROFESSIONAL SURVEYOR

I CERTIFY THIS SURVEY TO BE CORRECT TO THE BEST OF MY KNOWLEDGE.

Donald C. Baker

DONALD C. BAKER P.S. 6938
DONALD C. BAKER SURVEYING
138 N. CLAY ST.
MILLERSBURG, OHIO 44654
PH. (330) 674-4788

MARCH 24, 2000

#13400-M.L. DAVIS
F.C.C.-D.C. BAKER