VOL 17 PAGE 645

REFERENCES:
DEED VOL. 169 PAGE 511
" " 243 " 877
PLAT VOL. 12 PAGE 246
" " 14 " 627

MECHANIC TOWNSHIP
N.E. QTR. SECTION 2
T- 8N; R-6W
HOLMES COUNTY, OHIO
(SURVEYED FOR: LEVI YODER)

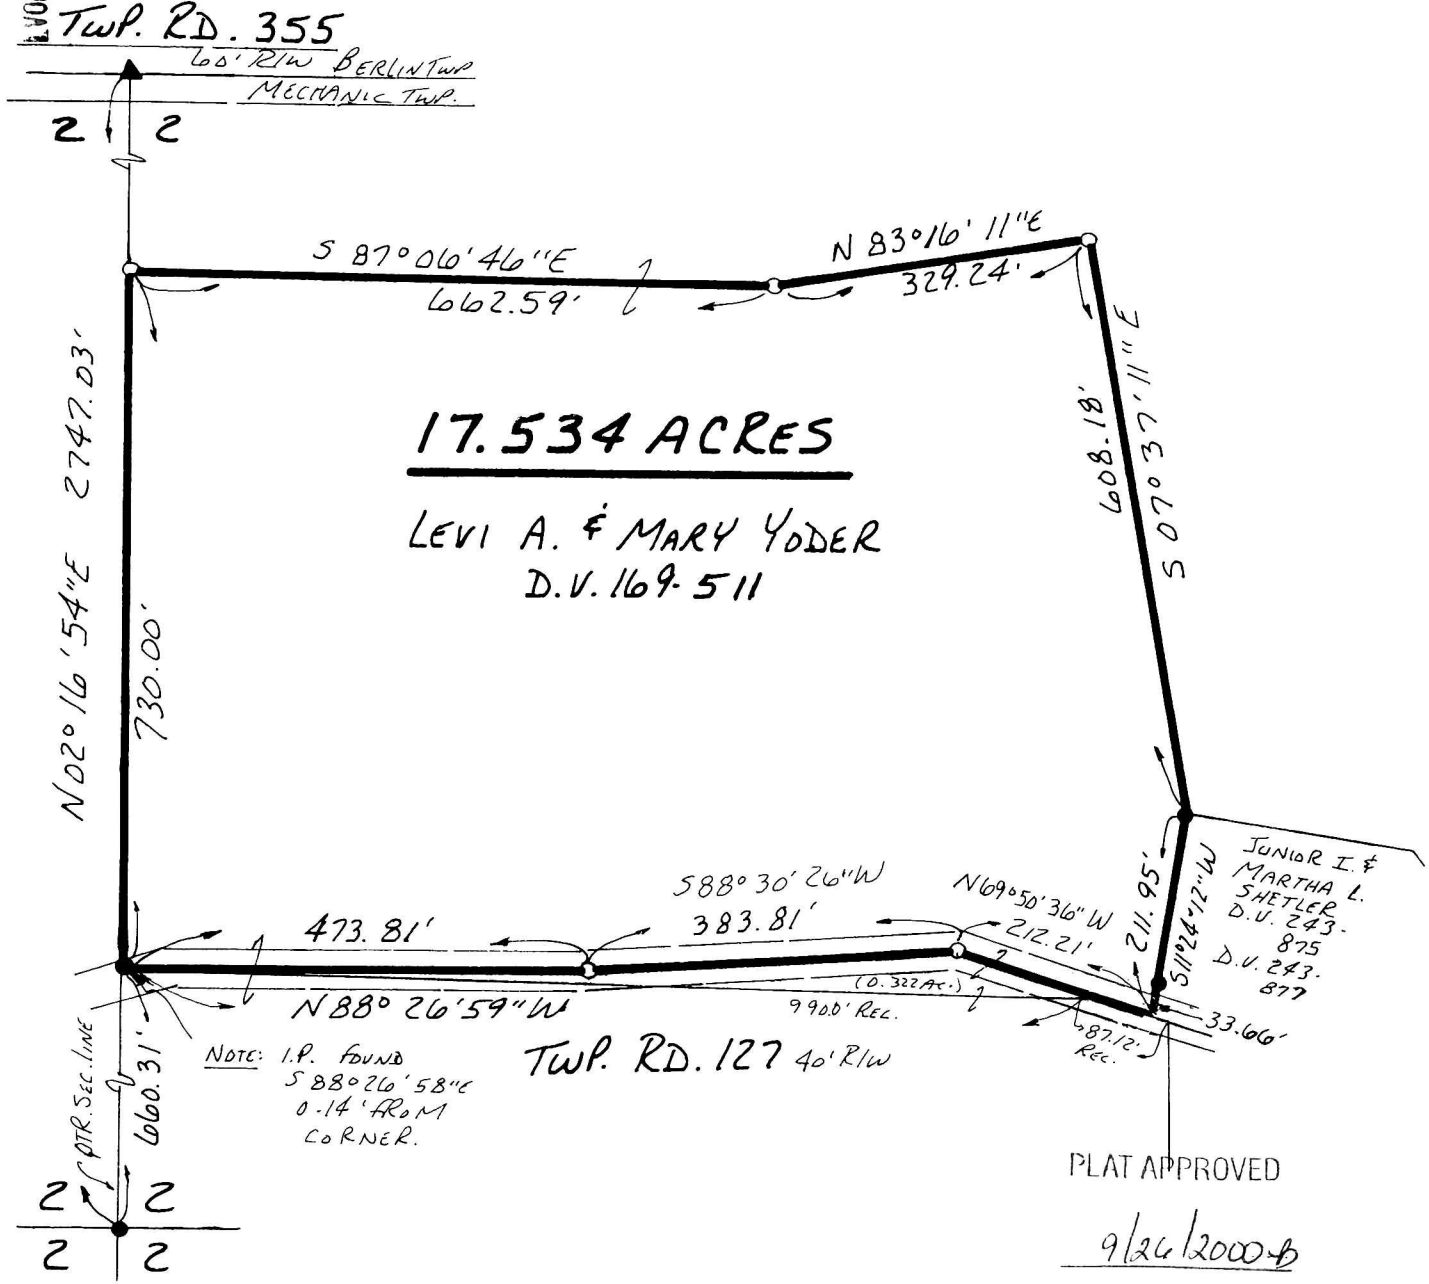

0 100 200 400
SCALE: 1" = 200'
▲ R.R. SPIKE FOUND
● IRON PIN FOUND
o 5/8" RE BAR WITH I.D. CAP SET
I.D. CAP MARKED "BAKER 6938"

N
BEARINGS FROM PLAT VOL. 14 PAGE 627

200000004181
Filed for Record in
HOLMES COUNTY, OH
SALLY MILLER
On 09-26-2000 At 03:55 pm.
SMALL PLAT 20.00
OR Book 17 Page 645 - 645
ORvol 59 pg 334

200000004181 INDEXED
HOLMES CTY
TITLE
MILLERSBURG,

STATE OF OHIO
JAMIE D. DARR 7755
REGISTERED PROFESSIONAL SURVEYOR

I CERTIFY THIS SURVEY TO BE CORRECT TO ~~THE BEST OF~~ MY KNOWLEDGE.

JAMIE D. DARR P.S. 7755
DONALD C. BAKER SURVEYING
138 N. CLAY ST.
MILLERSBURG, OHIO 44654
PH. (330) 674-4788
AUGUST 23, 2000
#55300 - M.L. DAVIS
F.C.- J.D. DARR
REVISED SEPT. 25, 2000

PLAT APPROVED
9/26/2000