KNOX TOWNSHIP
4TH. QTR., LOT 30
T-9 N; R-9 W
HOLMES COUNTY, OHIO

SURVEYED FOR: DOLORES SKOLMUTCH

○ 5/8" REBAR WITH I.D. CAP SET
I.D. CAP MARKED "BAKER 6938"

● IRON PIN FOUND

■ STONE FOUND

△ R.R. SPIKE SET

0 100 200
Scale 1" = 100'

REFERENCES: VOL 18 PAGE 20

DEED VOL. 167 PAGE 190
DEED VOL. 260 PAGE 118
DEED VOL. 265 PAGES 174 & 176
DEED VOL. 282 PAGE 89
O.R. VOL. 21 PAGE 830

PLAT VOL. 7 PAGE 482
PLAT VOL. 16 PAGE 606

BEARINGS FROM PLAT VOL. 7 PAGE 482

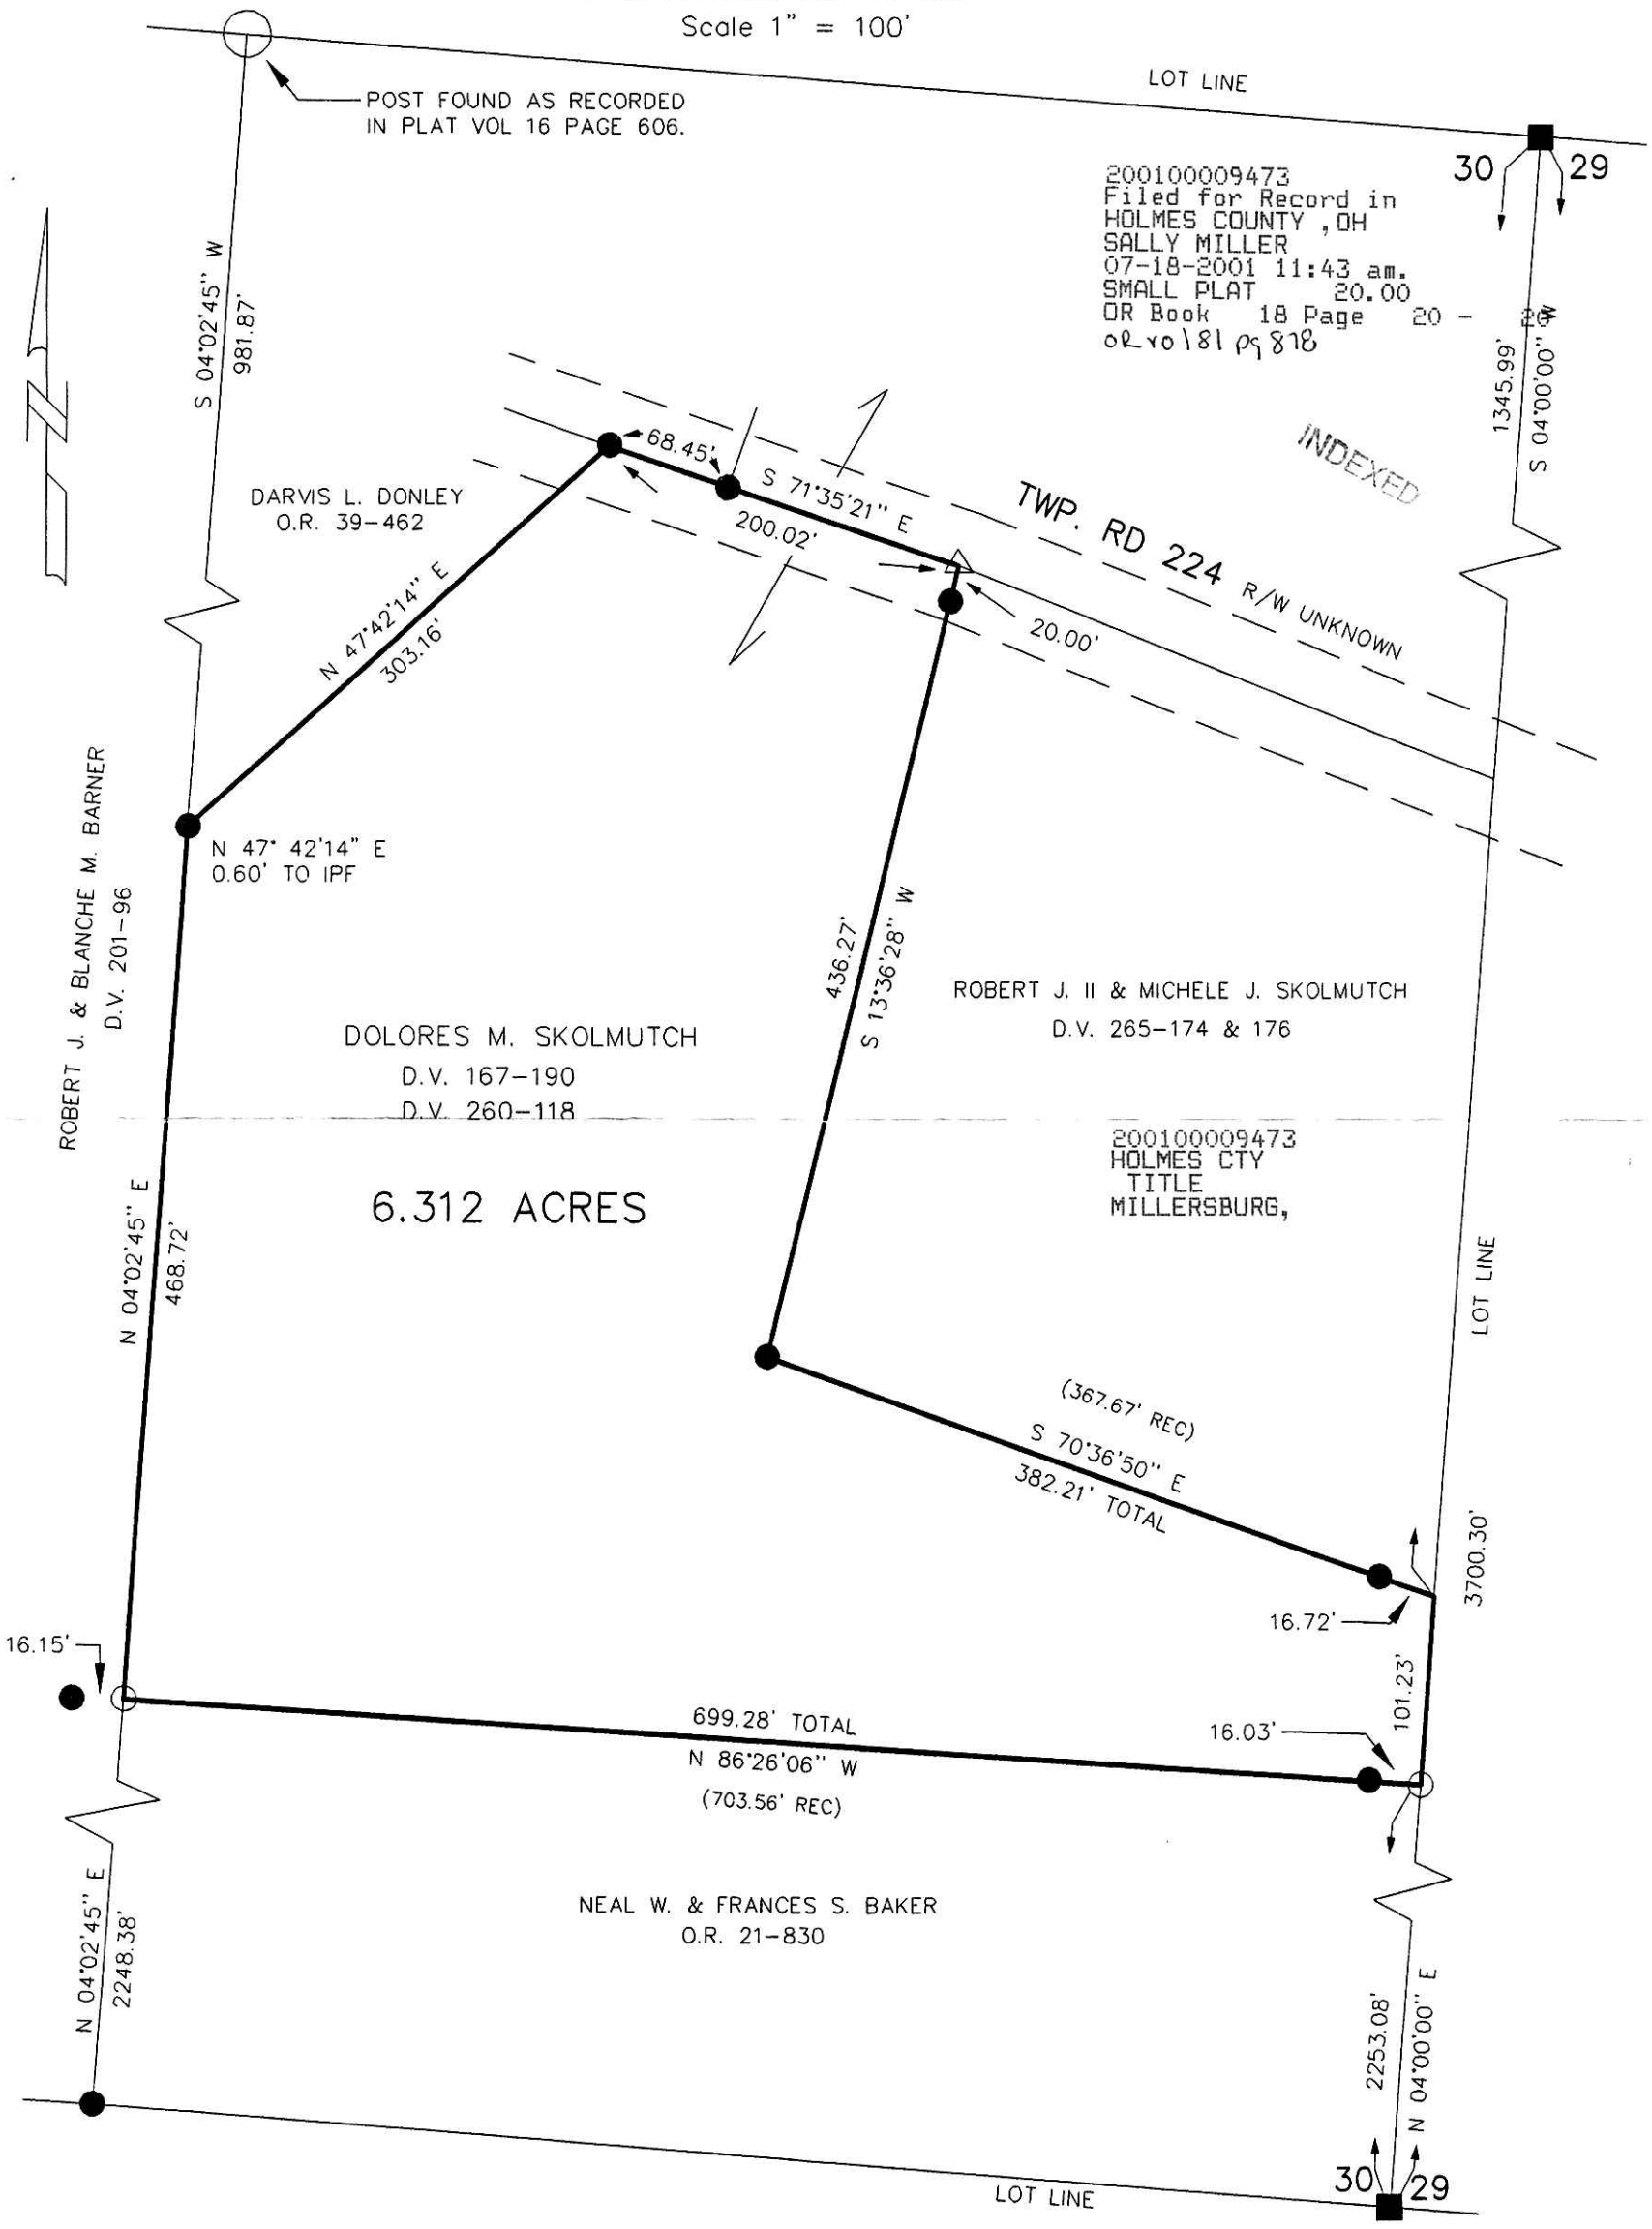

DONALD C. BAKER SURVEYING
138 N. CLAY ST.
MILLERSBURG, OHIO 44654
PH. 330-674-4788
FAX 330-674-6027

PLAT APPROVED

7/17/2001

STATE OF OHIO
JAMIE D. DARR 7755
REGISTERED PROFESSIONAL SURVEYOR

I CERTIFY THIS SURVEY TO BE CORRECT TO THE BEST OF MY KNOWLEDGE.

JAMIE D. DARR P.S. 7755

MARCH 20, 2001

C:\JOBS1\S-464-99

F.C.C. - J.D. DARR