VOL 18 PAGE 106

VILLAGE OF CHARM

CLARK TOWNSHIP
S.W. QTR. SECTION 4
S.E. QTR. SECTION 5
T-8N; R-5W
HOLMES COUNTY, OHIO
(SURVEYED FOR: JACOB YODER)

0 15 30 60
SCALE: 1" = 30'

▲ R.R. SPIKE FOUND
P.K. NAIL FOUND
● IRON PIN FOUND

REFERENCES:
DEED VOL. 118 PAGE 419
" " 258 " 86
" " 236 " 587
" " 186 " 763

O.R. VOL. 12 PAGE 891

BEARINGS FROM PLAT VOL. 16 PAGE 797

Ⓐ JONAS J. YODER O.R. 12-895

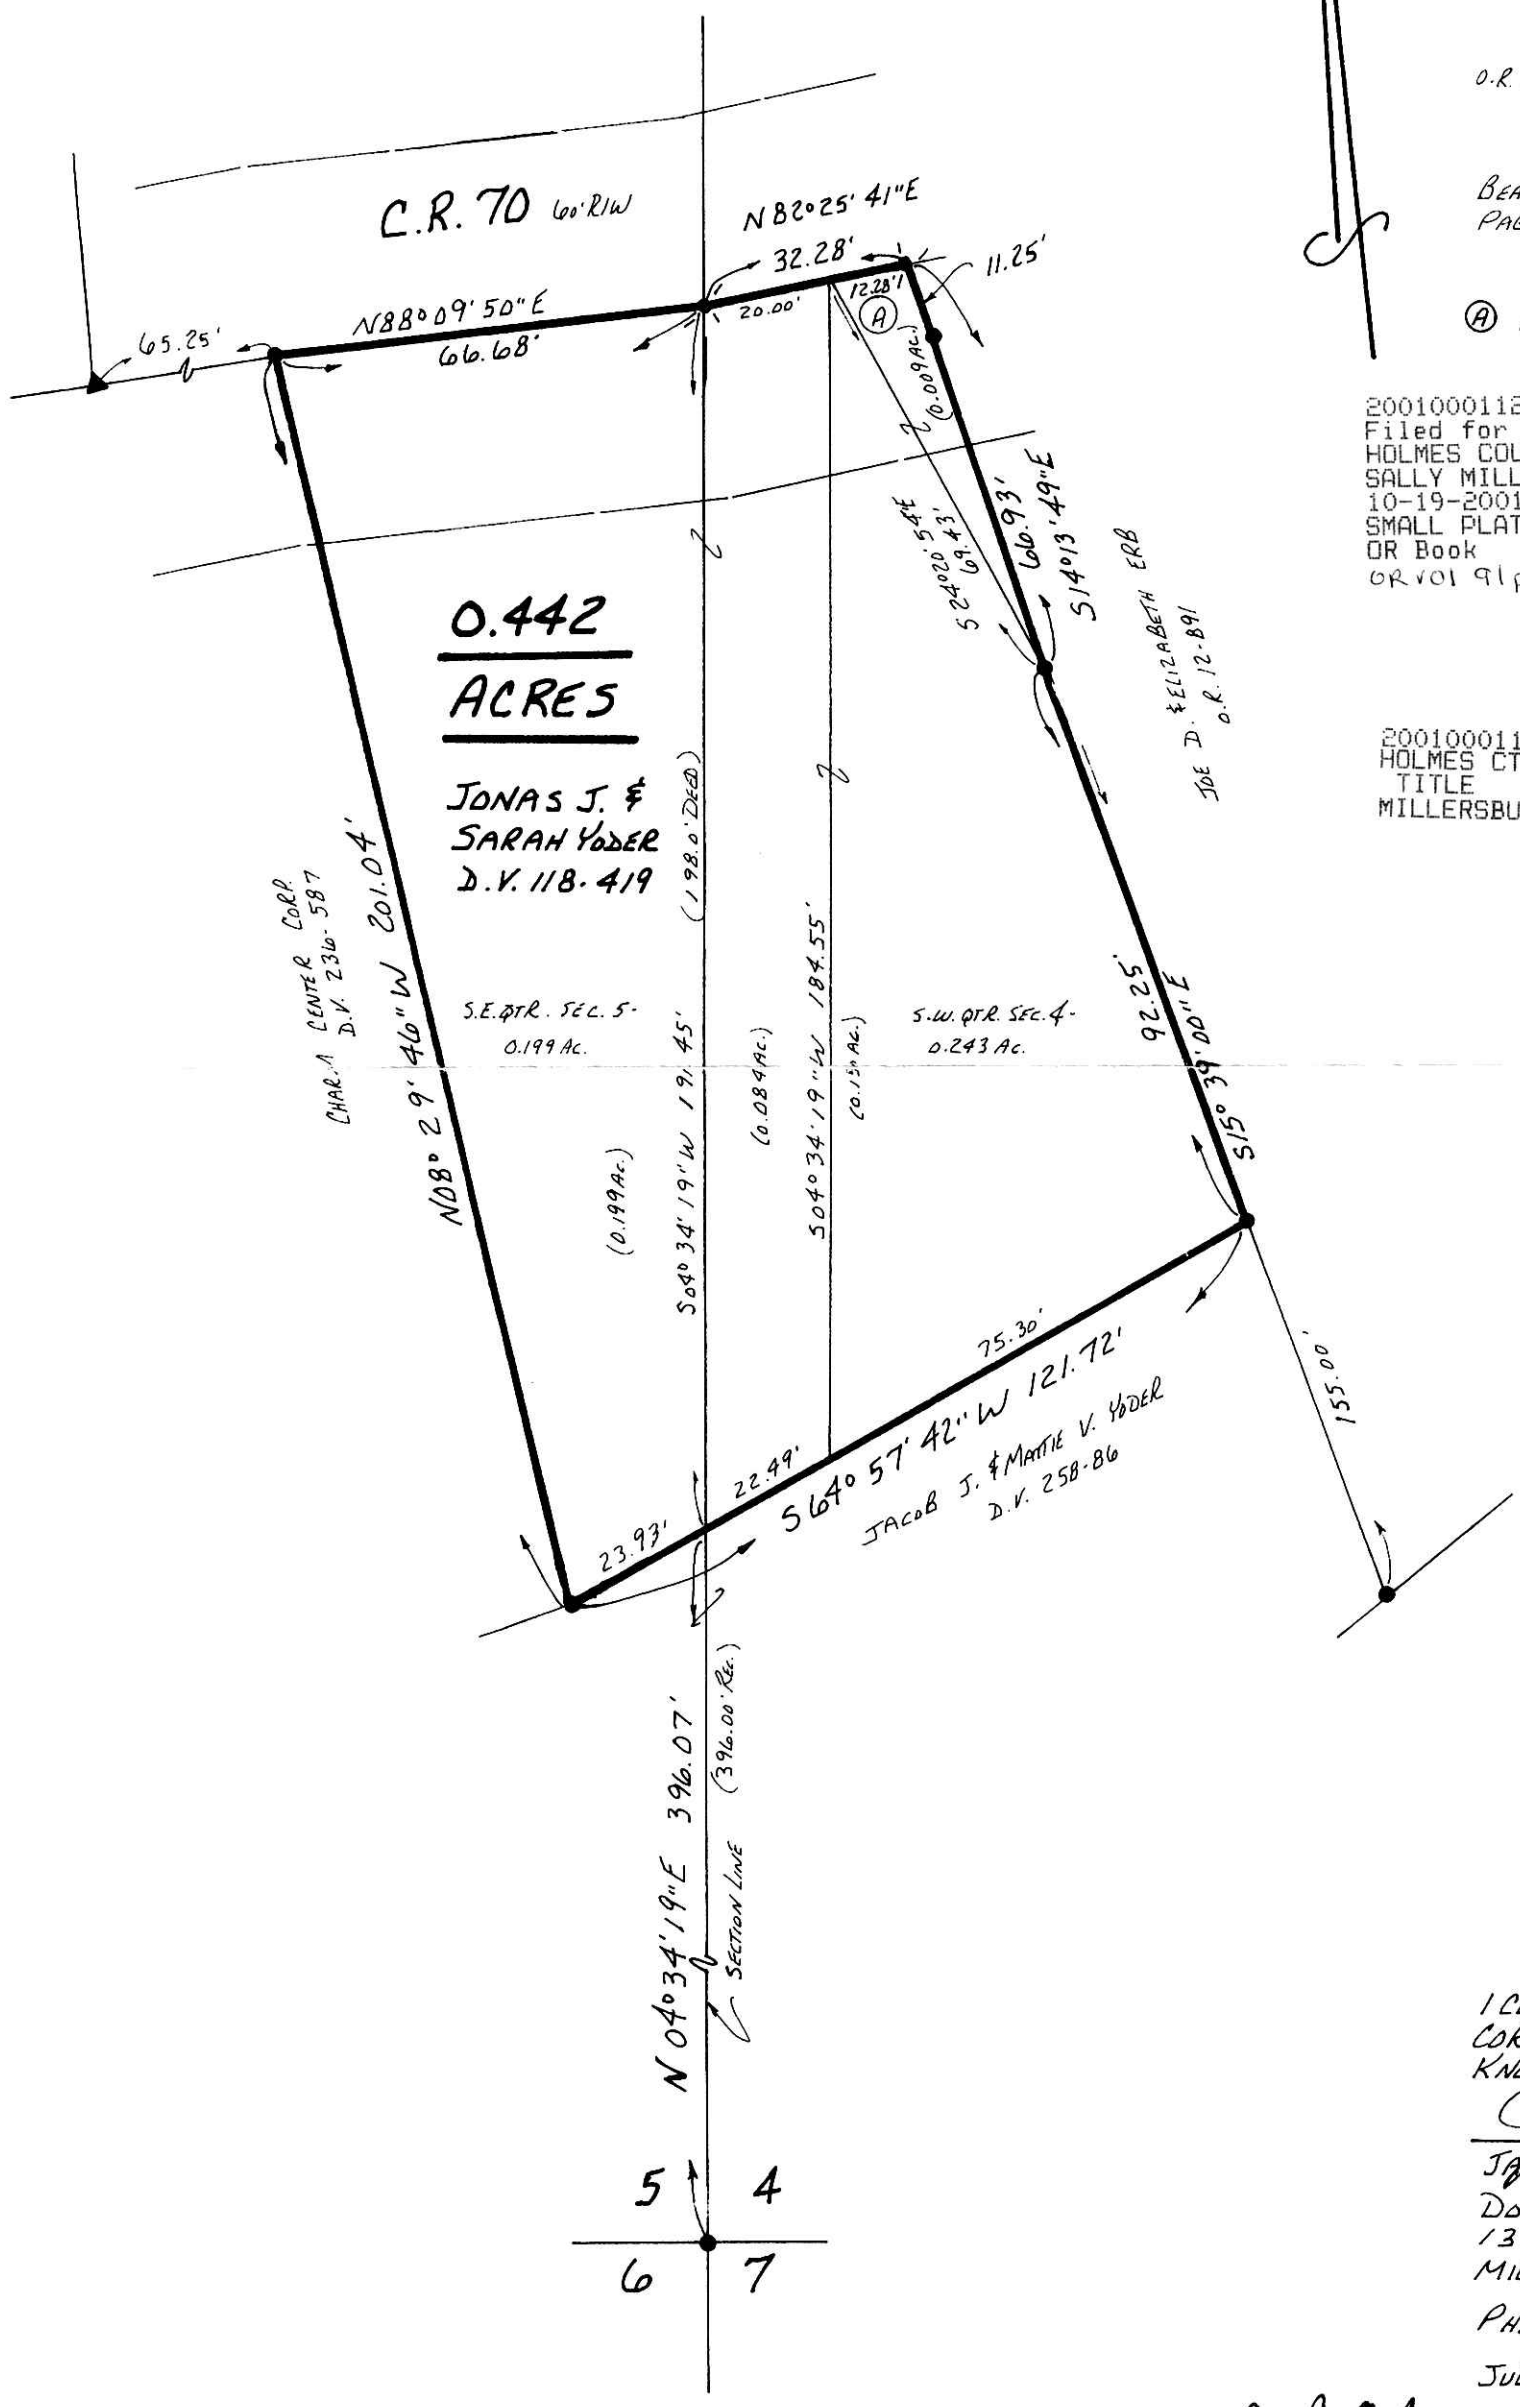

200100011265
Filed for Record in
HOLMES COUNTY ,OH
SALLY MILLER
10-19-2001 02:09 pm.
SMALL PLAT 20.00
OR Book 18 Page 106 - 106
OR VOL 91 pg 134

INDEXED

200100011265
HOLMES CTY
TITLE
MILLERSBURG,

STATE OF OHIO
JAMIE D. DARR 7755
REGISTERED
PROFESSIONAL SURVEYOR

I CERTIFY THIS SURVEY TO BE CORRECT TO THE BEST OF MY KNOWLEDGE.

JAMIE D. DARR P.S. 7755
DONALD C. BAKER SURVEYING
138 N. CLAY ST.
MILLERSBURG, OHIO 44654
PH. 330-674-4788
JULY 9, 2001

43001-M.L. DAVIS
F.C.C.-J.D. DARR

10/15/01

PLAT APPROVED
10/19/01