VOL 18 PAGE 346

HARDY TOWNSHIP
S.E. QTR. SECTION 22
T-9 N; R-7 W
HOLMES COUNTY, OHIO

SURVEYED FOR: BUD MILLER

REFERENCES:

DEED VOL. 257 PAGE 450
DEED VOL. 278 PAGE 348
O.R. VOL. 31 PAGES 391 & 393
BEARINGS FROM DEED VOL 278 PAGE 348

200200017412
Filed for Record in
HOLMES COUNTY ,OH
SALLY MILLER
08-02-2002 11:38 am.
SMALL PLAT 20.00
OR Book 18 Page 346 - 346
ORV 119 Page 373

INDEXED

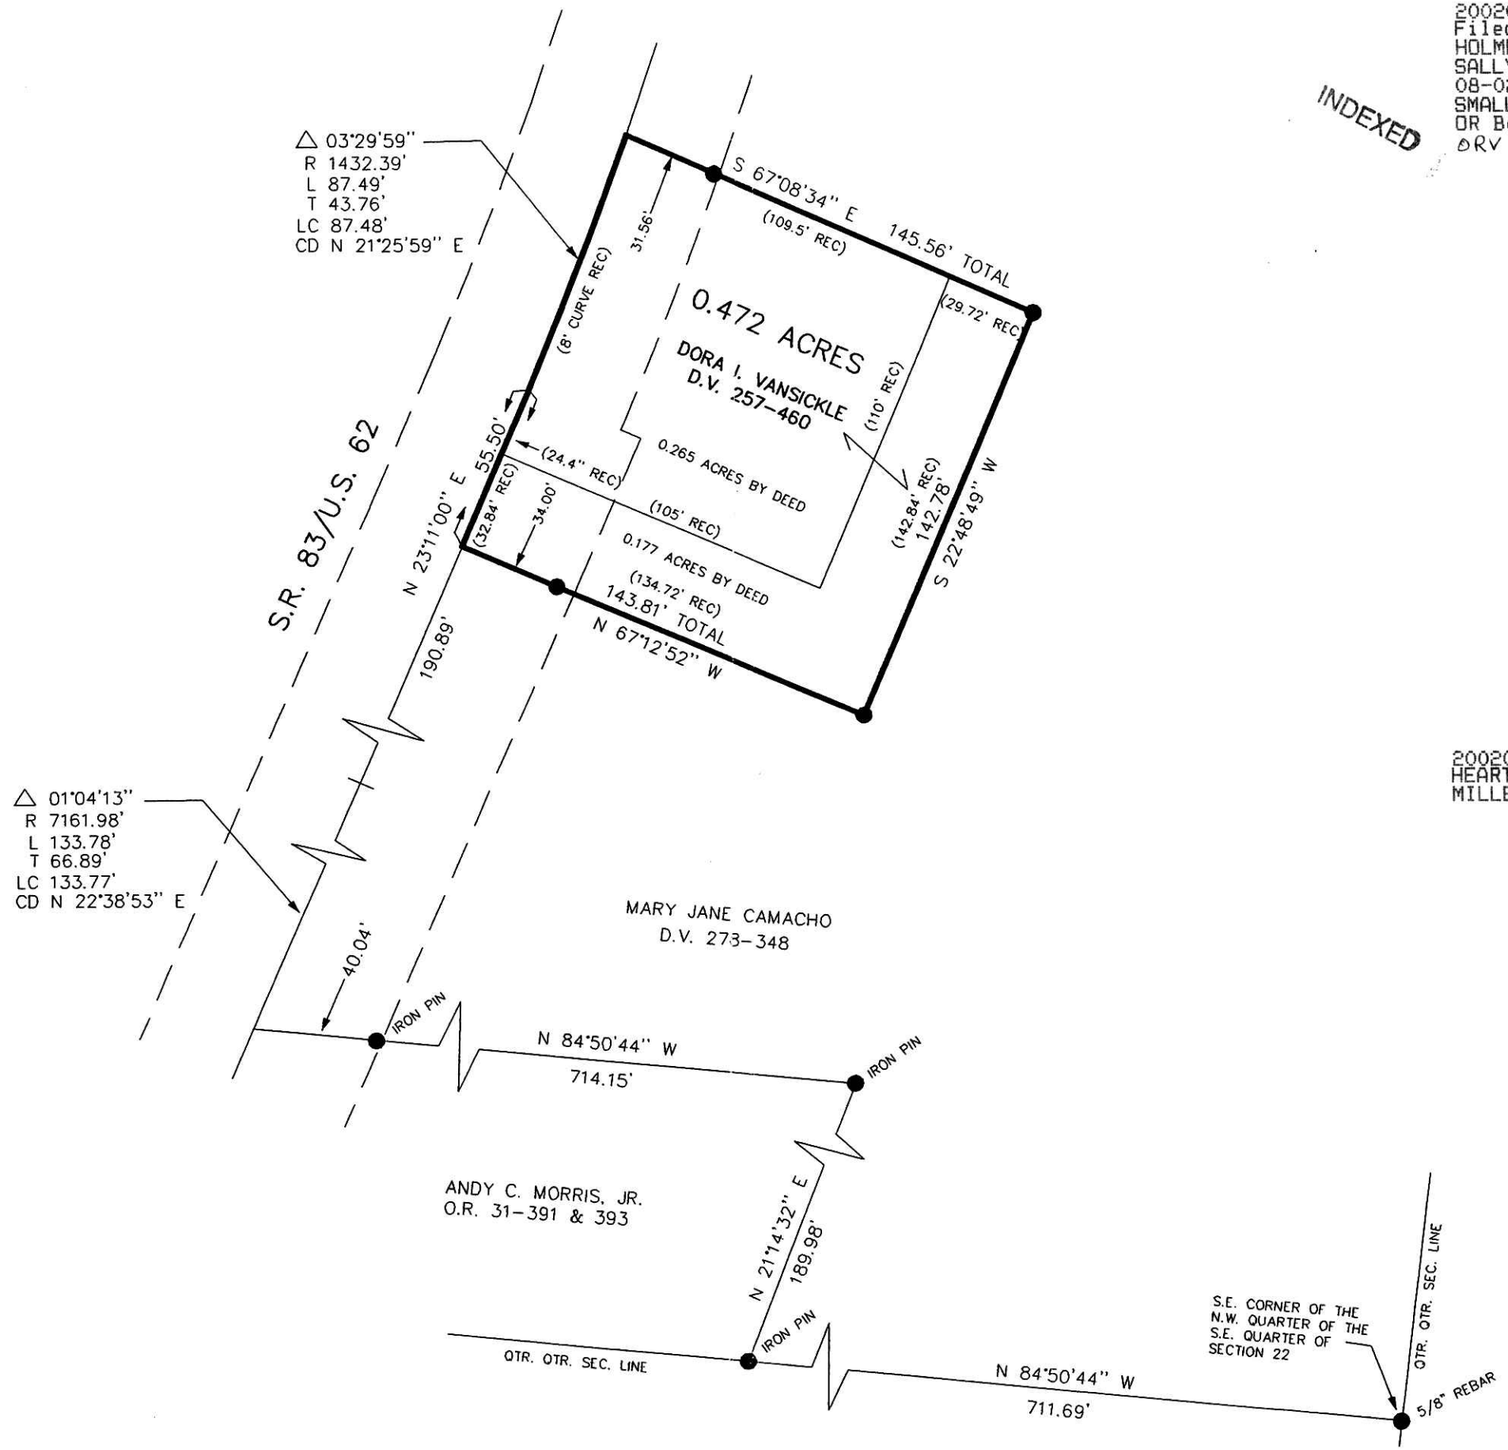

Scale 1" = 50'

● 5/8" REBAR W/ ALUMINUM CAP FOUND UNLESS OTHERWISE NOTED

200200017412
HEARTLAND TITLE
MILLERSBURG, OH 44654

STATE OF OHIO
DONALD C. BAKER
6938
REGISTERED
PROFESSIONAL SURVEYOR

I CERTIFY THIS SURVEY TO BE CORRECT TO THE BEST OF MY KNOWLEDGE.

Donald C Baker

DONALD C. BAKER P.S. 6938

DCB/FCC DATE JUNE 19, 2002

File name: C:\JOBS1\S-462-02\ERZ

PLAT APPROVED

7/19/2002

DONALD C. BAKER SURVEYING
138 N. CLAY ST.
MILLERSBURG, OHIO 44654
PH. 330-674-4788
FAX 330-674-6027