VOL. 18 PAGE 424

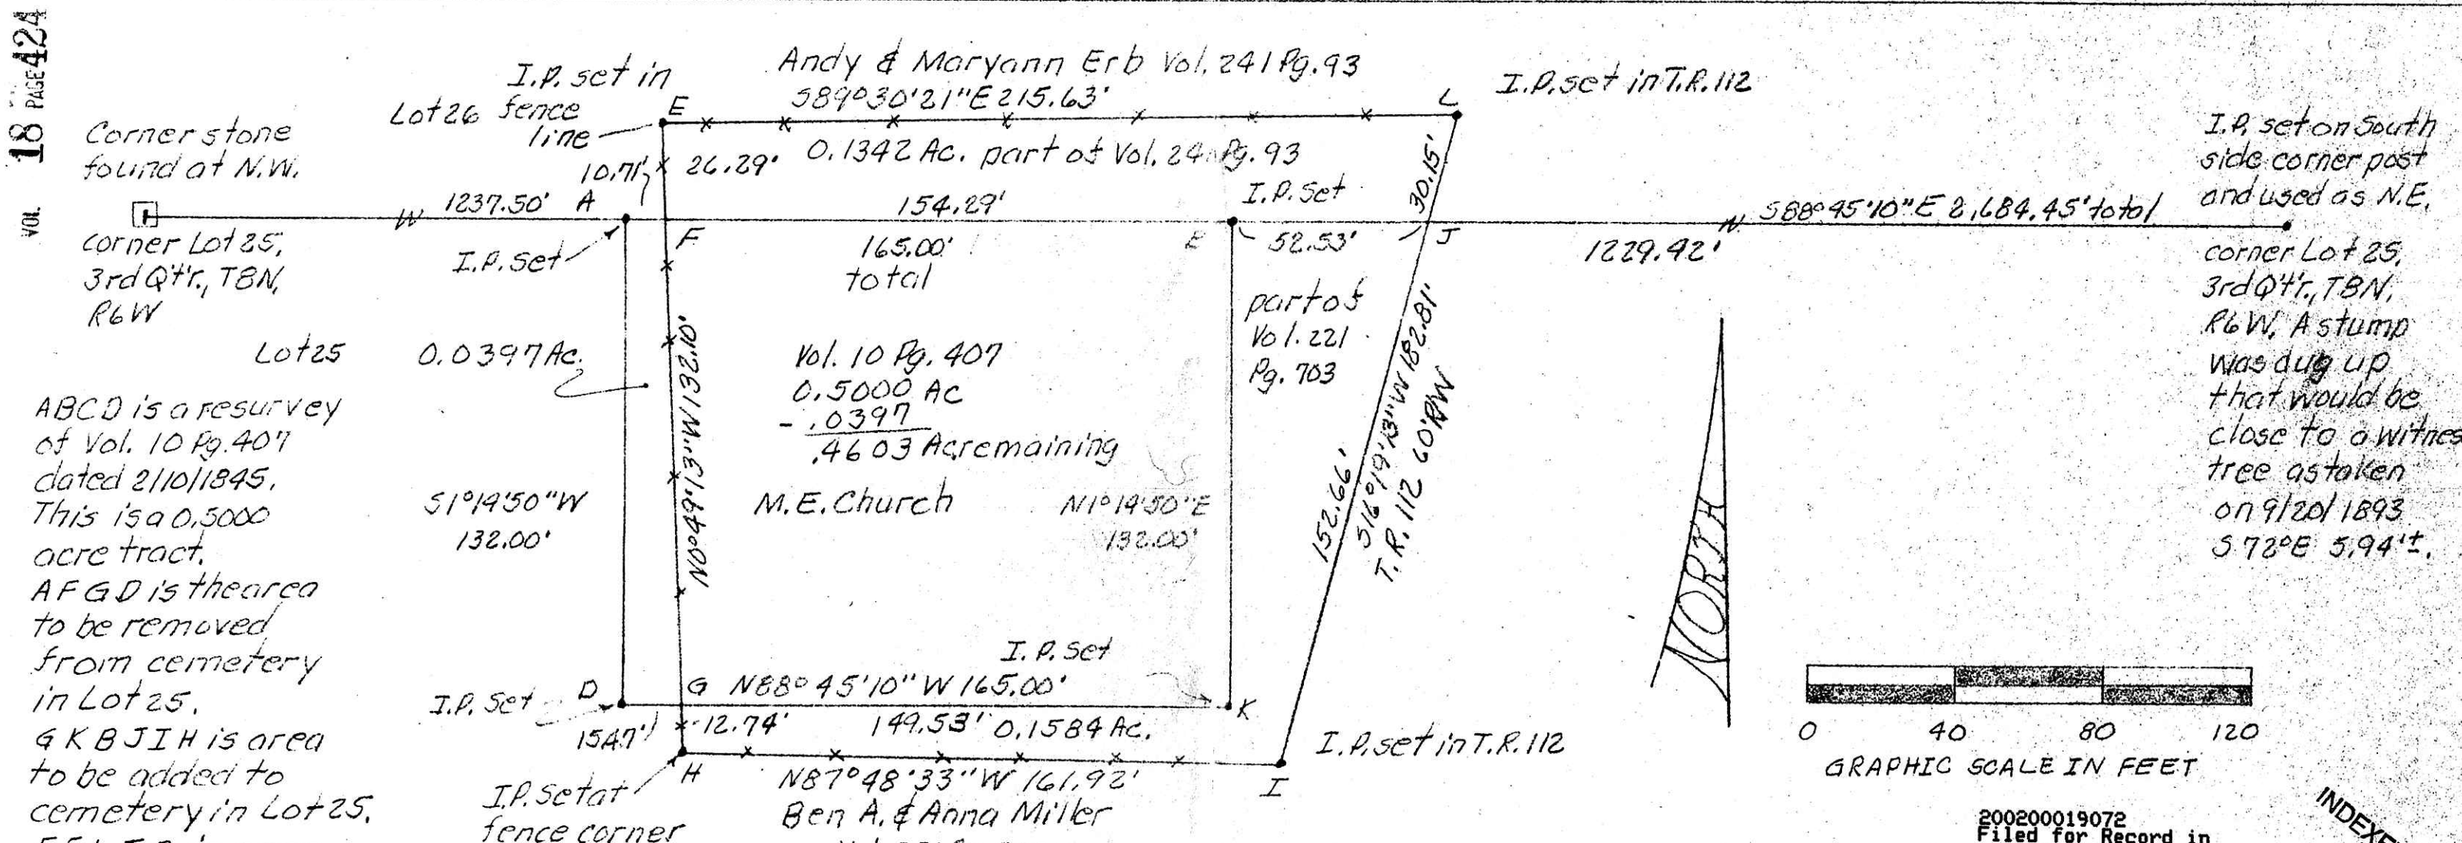

ABCD is a resurvey of Vol. 10 Pg. 407 dated 2/10/1845. This is a 0.5000 acre tract.
AFGD is the area to be removed from cemetery in Lot 25.
GKBJIH is area to be added to cemetery in Lot 25.
FELJB is area to be added to cemetery in Lot 26

Original Cemetery Acreage
Prior to Survey
Vol. 10 Pg. 407 George Elliott to M.E. Church 0.5000 Ac.
Acreage after Survey
0.5000 - 0.0397 to Ben A. & Anna Miller = 0.4603
Ben A. & Anna Miller to Mech. Twp. Trustees .1584
Andy & Maryann Erb to Mech. Twp. Trustees .1342
.7529 Ac.

STATE OF OHIO
ROBERT LEE KASNER
No. 5193
REGISTERED PROFESSIONAL SURVEYOR

INDEXED

200200019072
Filed for Record in
HOLMES COUNTY, OH
SALLY MILLER
10-31-2002 12:25 pm.
SMALL PLAT 20.00
OR Book 18 Page 424 - 424
OR vol 127 pg 199

ELLIOTT CEMETERY
Known as part of Lots 25 & 26, 3rd Qtr., T8N, R6W of Mechanic Twp., Hol. Co., Ohio.

200200019072
ROBERT RINFRET ATTORNEY
MILLERSBURG, OH 44654

Robert L. Kasner P.S. 5193
P.E. 28820
3/27/95

PLAT APPROVED
3/13/96 tb