VOL 18 PAGE 470

CURVE	RADIUS	TANGENT	LENGTH	DELTA	DEGREE	CHORD	CH.BEARING
A	1959.88'	119.76'	239.23'	6°59'37"	2°55'24"	239.08'	N 81°08'08"W

I CERTIFY THIS PLAT & SURVEY TO BE CORRECT TO THE BEST OF MY KNOWLEDGE:

MARCH 10, 1995:

JIM SHAMP, REG. SUR. NO. S-6088 DATE

REVISED DECEMBER 2, 2002

STATE OF OHIO
JIM SHAMP
6088
REGISTERED PROFESSIONAL
SURVEYOR

INDEXED

200200020028
Filed for Record in
HOLMES COUNTY, OH
SALLY MILLER
12-17-2002 11:16 am.
SMALL PLAT 20.00
OR Book 18 Page 470 - 470
orvol 132 page 296

HEARTLAND SURVEYING, INC
Jim Shamp
5210 T.R. 257 MILLERSBURG, OH 44654
PH: 330-674-4698 FAX: 330-674-0897

SURVEY			STATE
ALEXANDER - BANBURY			OHIO
COUNTY	TWP.	RNG.	TWP.
HOLMES	RICHLAND	9 WEST	8 NORTH
SECTION 1 & VILLAGE OF GLENMONT			DISK 1/95 - 950301.CRD DISK 2/95 - 950305.PL1

VILLAGE OF GLENMONT

100 0 100 200 300
GRAPHIC SCALE - FEET 1" = 100'

NORTH

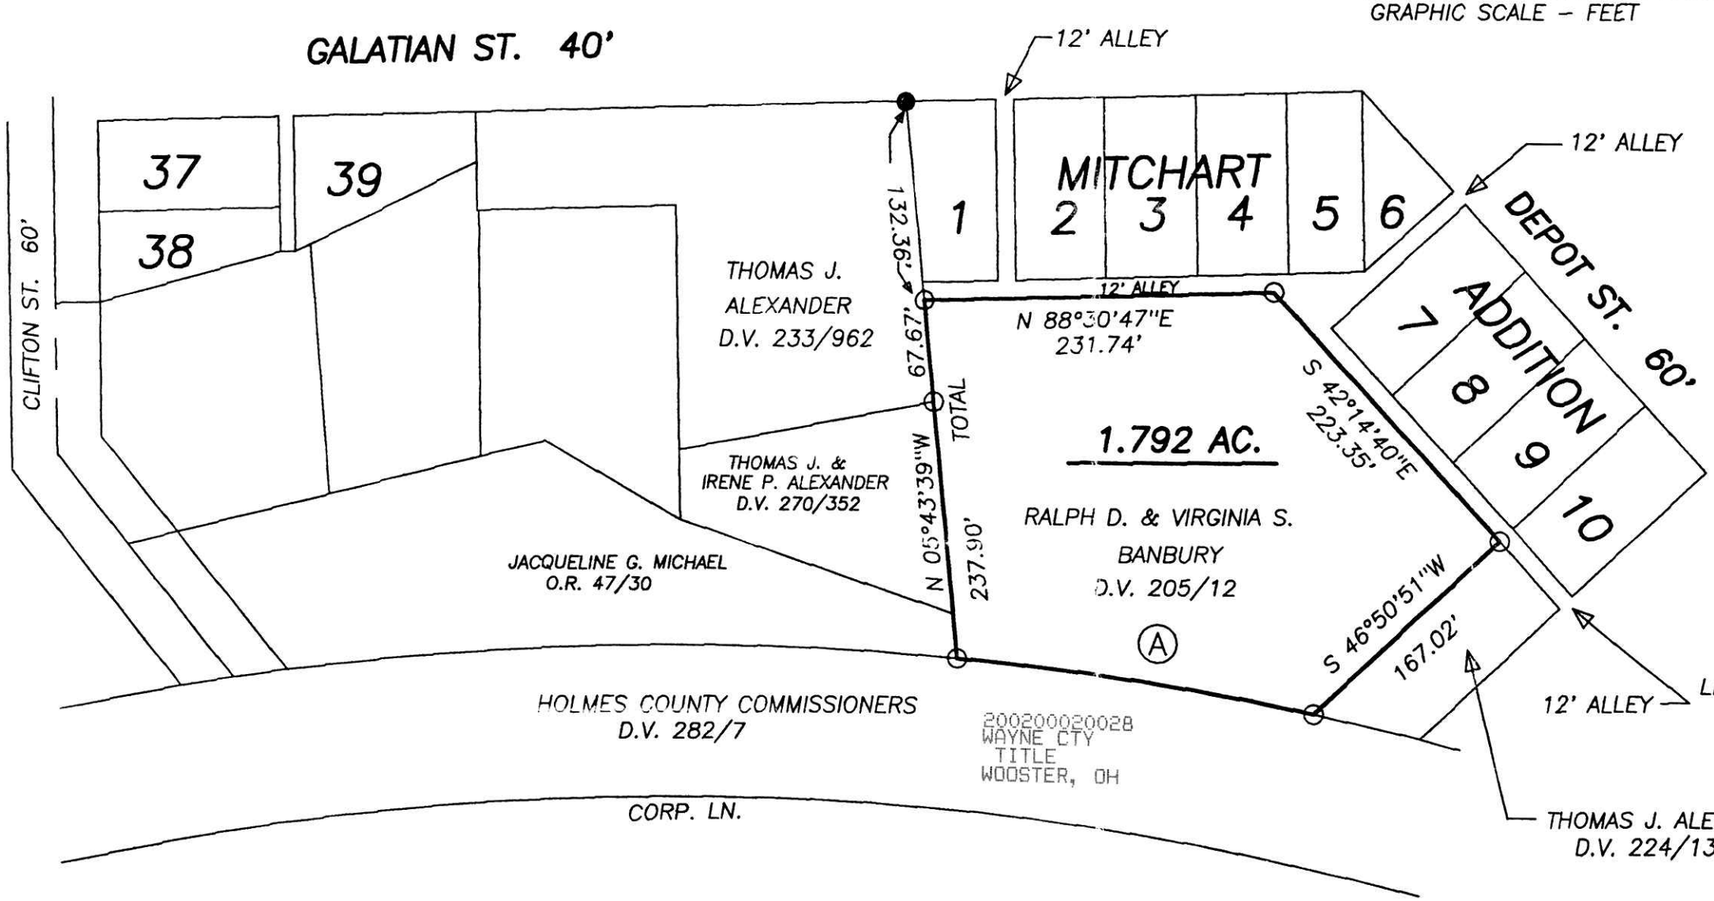

BEARINGS ARE TO AN ASSUMED MERIDIAN AND ARE USED TO DENOTE ANGULAR MEAS. ONLY.

REFERENCE DOCUMENTS:
TAX MAPS
DEEDS AS SHOWN
SURVEY PLATS:
S.R. 4-187/227
14/926
16/614
RAILROAD R/W PLANS

12/12/2002

LEGEND:
□ = STONE FD.
● = 5/8" RE-BAR FD. UNLESS NOTED
• = POINT-OF-DEPARTURE
○ = 5/8" X 30" RE-BAR W/PLASTIC I.D. CAP SET
⊗ = R/R SPIKE SET
△ = R/R SPIKE FD.