VOL 18 PAGE 507

# RIPLEY TOWNSHIP
# N.W. & S.W. QTRS. SECTION 14
# T–17 N; R–14 W
# HOLMES COUNTY, OHIO

SURVEYED FOR: PAULA S. OLNEY

REFERENCES:

DEED VOL. 191 PAGE 62
DEED VOL. 232 PAGE 359
DEED VOL. 233 PAGE 818
DEED VOL. 252 PAGE 950
DEED VOL. 191 PAGE 697
DEED VOL. 236 PAGE 698
DEED VOL. 279 PAGE 747
DEED VOL. 224 PAGE 821

O.R. VOL. 70 PAGE 38

BEARINGS FROM

200300020949
Filed for Record in
HOLMES COUNTY ,OH
SALLY MILLER
01-29-2003 12:11 pm.
PLAT MED 21.60
OR Book 18 Page 507 - 507
OR vol 136 page 868

INDEXED

0 200 400
Scale 1" = 200'

■ STONE FOUND

● 5/8" REBAR FOUND UNLESS OTHERWISE NOTED

○ 5/8" REBAR WITH I.D. CAP SET I.D. CAP MARKED "BAKER 6938"

Ⓐ TRUSTEES OF EAST HOPEWELL CONGREGATION D.V. 2–605

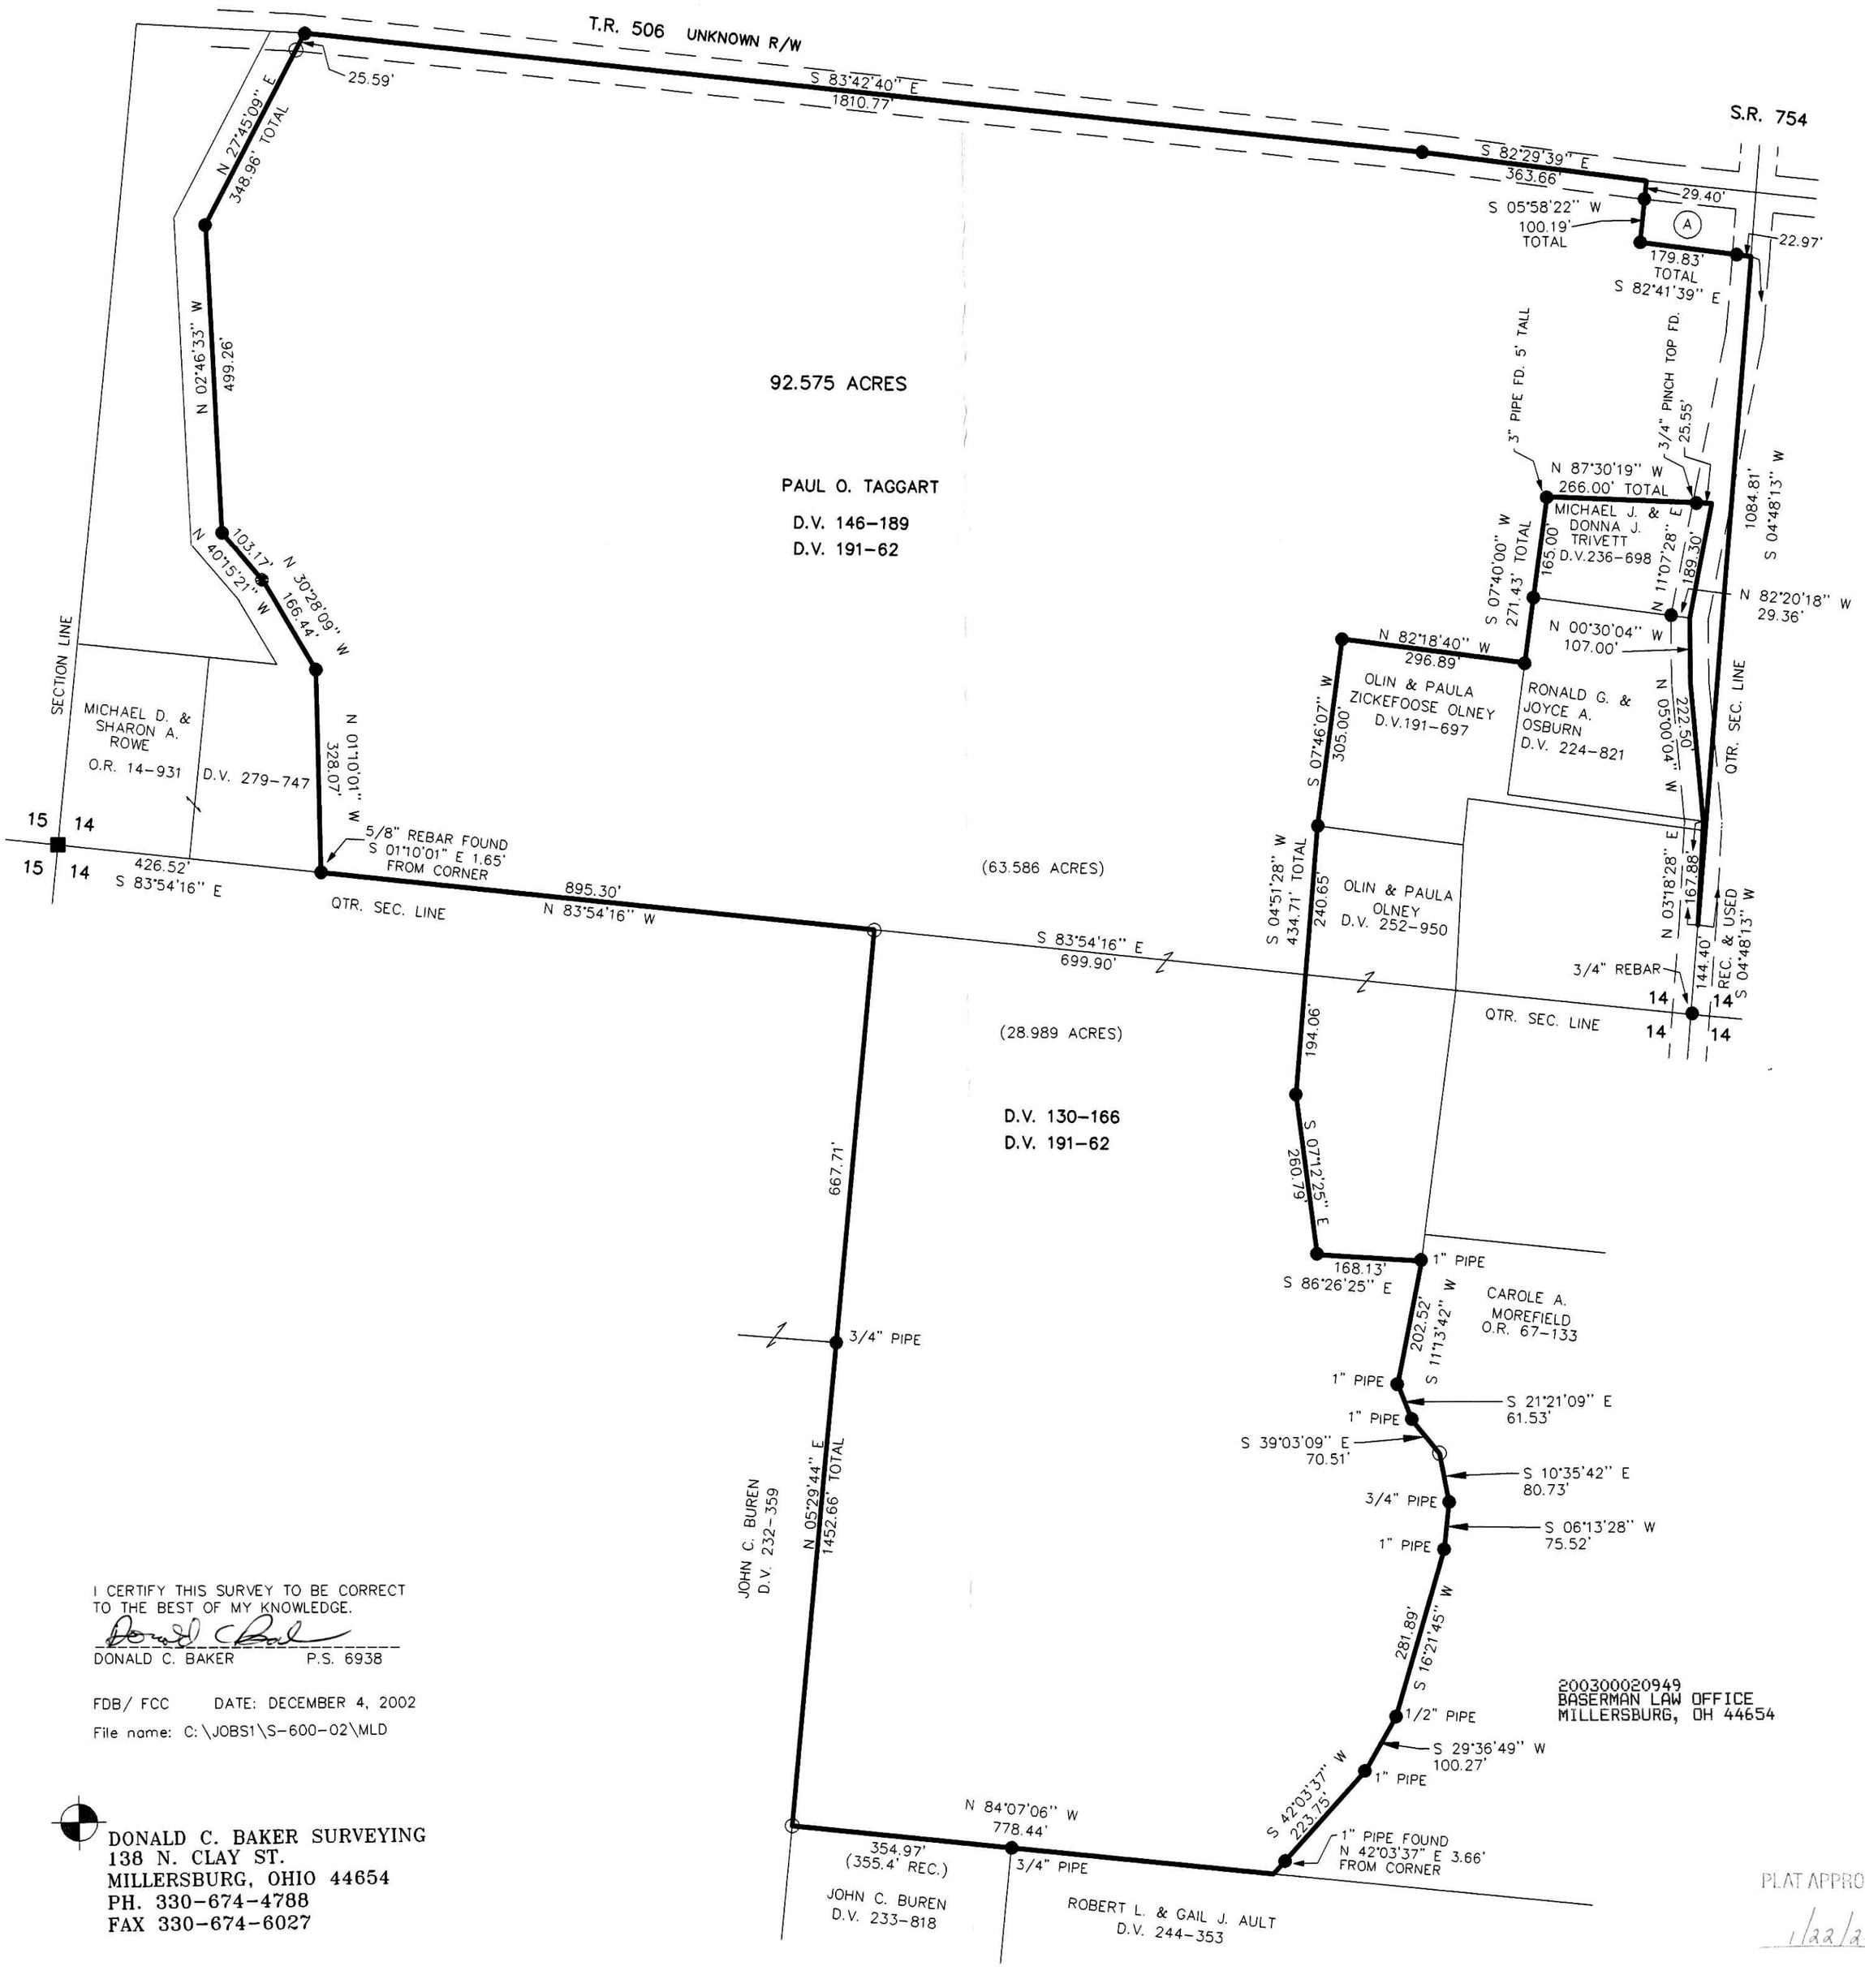


200300020949
BASERMAN LAW OFFICE
MILLERSBURG, OH 44654

I CERTIFY THIS SURVEY TO BE CORRECT TO THE BEST OF MY KNOWLEDGE.

DONALD C. BAKER P.S. 6938

FDB/ FCC DATE: DECEMBER 4, 2002

File name: C:\JOBS1\S-600-02\MLD


DONALD C. BAKER SURVEYING
138 N. CLAY ST.
MILLERSBURG, OHIO 44654
PH. 330-674-4788
FAX 330-674-6027


PLAT APPROVED
1/22/2003