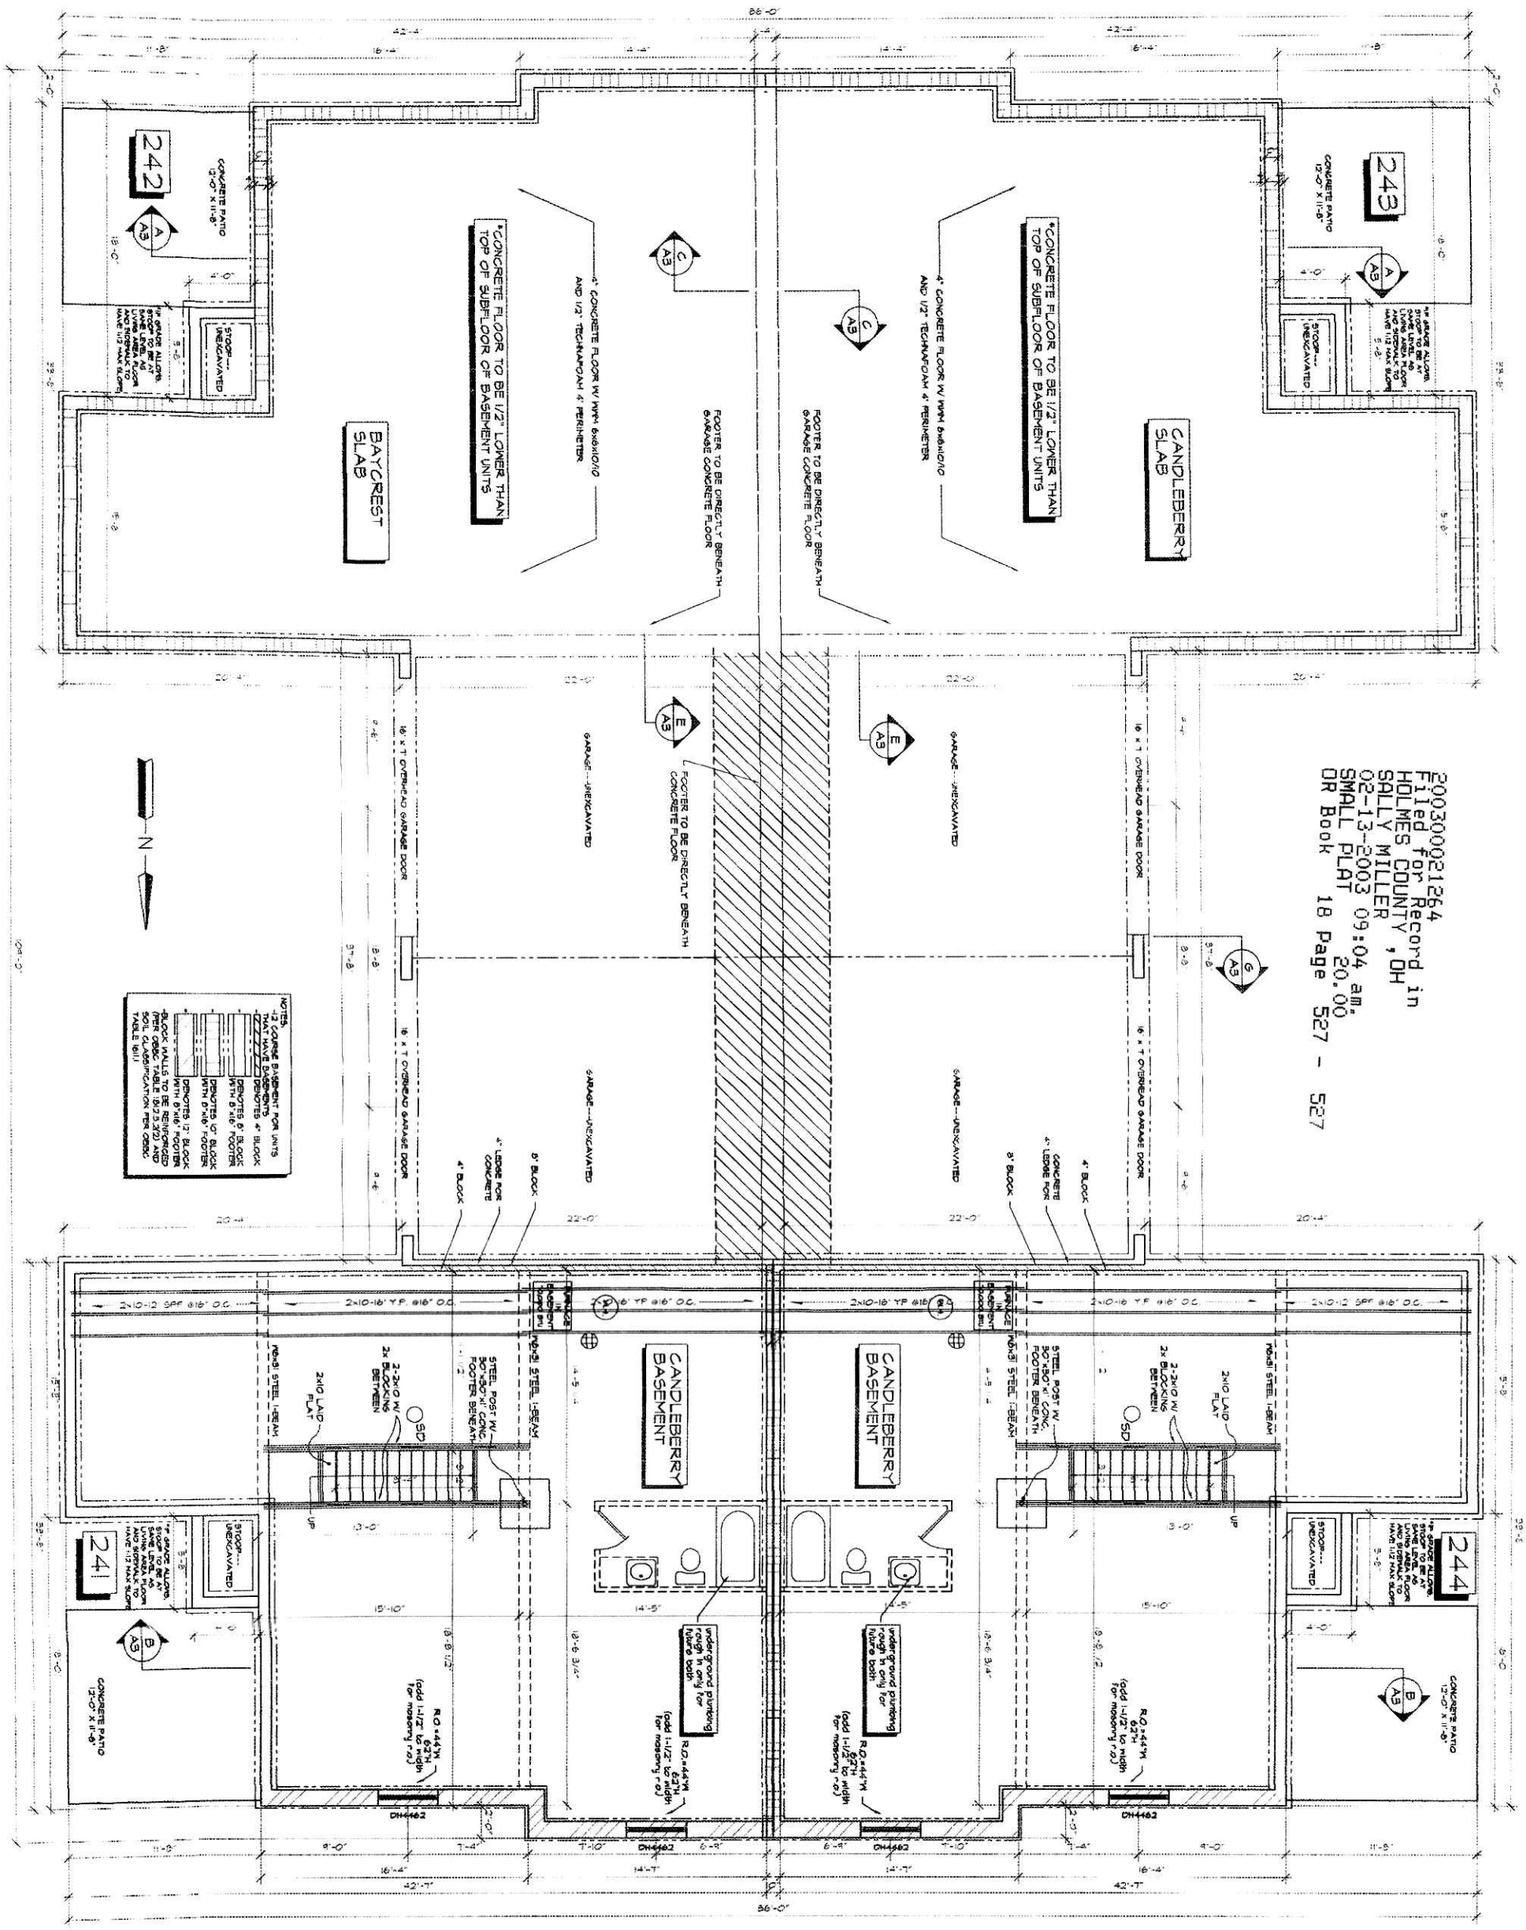

200300021264
Filed for Record in
HOLMES COUNTY ,OH
SALLY MILLER
02-13-2003 09:04 am.
SMALL PLAT 20.00
OR Book 18 Page 527 - 527

200300021264
WAYNE CTY
TITLE
WOOSTER, OH

©2002 Weaver Custom Homes Inc.
All Rights Reserved

SHEET 6 OF 8

PICKET PLACE----BERLIN, OHIO----FOUR UNIT CONDO #244

FOUNDATION PLAN----SCALE: 1/4"=1'

WEAVER CUSTOM HOMES----WOOSTER, OHIO 44691----(330) 264-5444