VOL 18 PAGE 559

0 200 400

Scale 1" = 200'

- ■ STONE FOUND
- ● 5/8" REBAR FOUND UNLESS OTHERWISE NOTED
- ○ 5/8" REBAR WITH I.D. CAP SET I.D. CAP MARKED "BAKER 6938"

REFERENCES:

DEED VOL. 262 PAGE 501
DEED VOL. 265 PAGE 792
DEED VOL. 187 PAGE 292
DEED VOL. 280 PAGE 16

PLAT VOL. 6 PAGE 29

BEARINGS FROM PLAT VOLUME 2 PAGE 323

RIPLEY TOWNSHIP
S.E. QTR. SECTION 27
T-18 N R-14 W
HOLMES COUNTY, OHIO

SURVEYED FOR: RBB SYSTEMS, INC.

200300022118
Filed for Record in
HOLMES COUNTY ,OH
SALLY MILLER
03-21-2003 03:26 pm.
SMALL PLAT 20.00
OR Book 18 Page 559 - 559
OR vol 142 pg 742

200300022118
MILLER &
MAST ATTYS
MILLERSBURG,

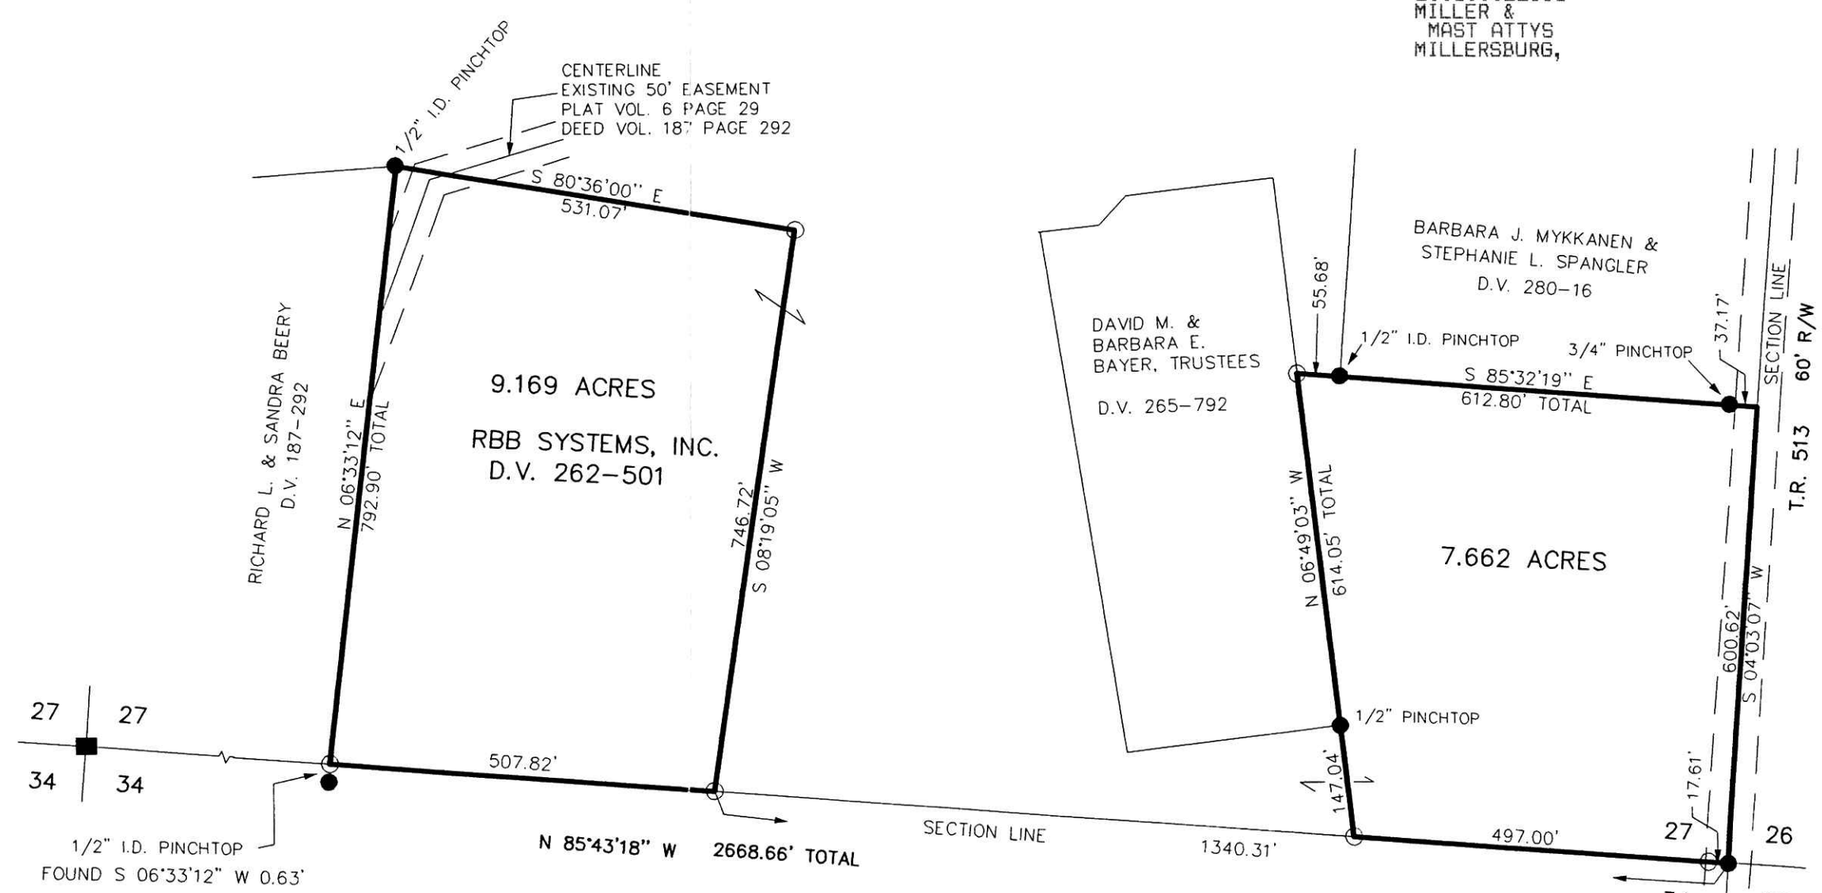

STATE OF OHIO
JAMIE D. DARR 7755
REGISTERED
PROFESSIONAL SURVEYOR

I CERTIFY THIS SURVEY TO BE CORRECT TO THE BEST OF MY KNOWLEDGE.

JAMIE D. DARR P.S. 7755

JDD/ FCC DATE: JANUARY 17, 2003

File name: C:\JOBS1\S-51-03\MLD

DONALD C. BAKER SURVEYING
138 N. CLAY ST.
MILLERSBURG, OHIO 44654
PH. 330-674-4788
FAX 330-674-6027

PLAT APPROVED

3/19/2003