mv-4

VOL 0018 PAGE 696

Instrument 200300025176 OR Book 18 Page 696

RETRACEMENT OF LOTS 2 & 3 in FAIRVIEW ALLOTMENT (P. 1 PG. 400)

VILLAGE OF MILLERSBURG
HOLMES COUNTY, OHIO

SURVEYED FOR: REAL ESTATE SHOWCASE

REFERENCES:

DEED VOL. 165 PAGE 427
DEED VOL. 207 PAGE 190

O.R. VOL. 112 PAGE 862
O.R. VOL. 121 PAGE 621
O.R. VOL. 151 PAGE 109

PLAT VOL. 1 PAGE 400

BEARINGS FROM PLAT VOL. 1 PAGE 400

0 30 60

Scale 1" = 30'

● 3/4" SOLID ROD FOUND

○ 5/8" REBAR WITH I.D. CAP SET
I.D. CAP MARKED "BAKER 6938"

DRILL HOLE & CROWS FEET

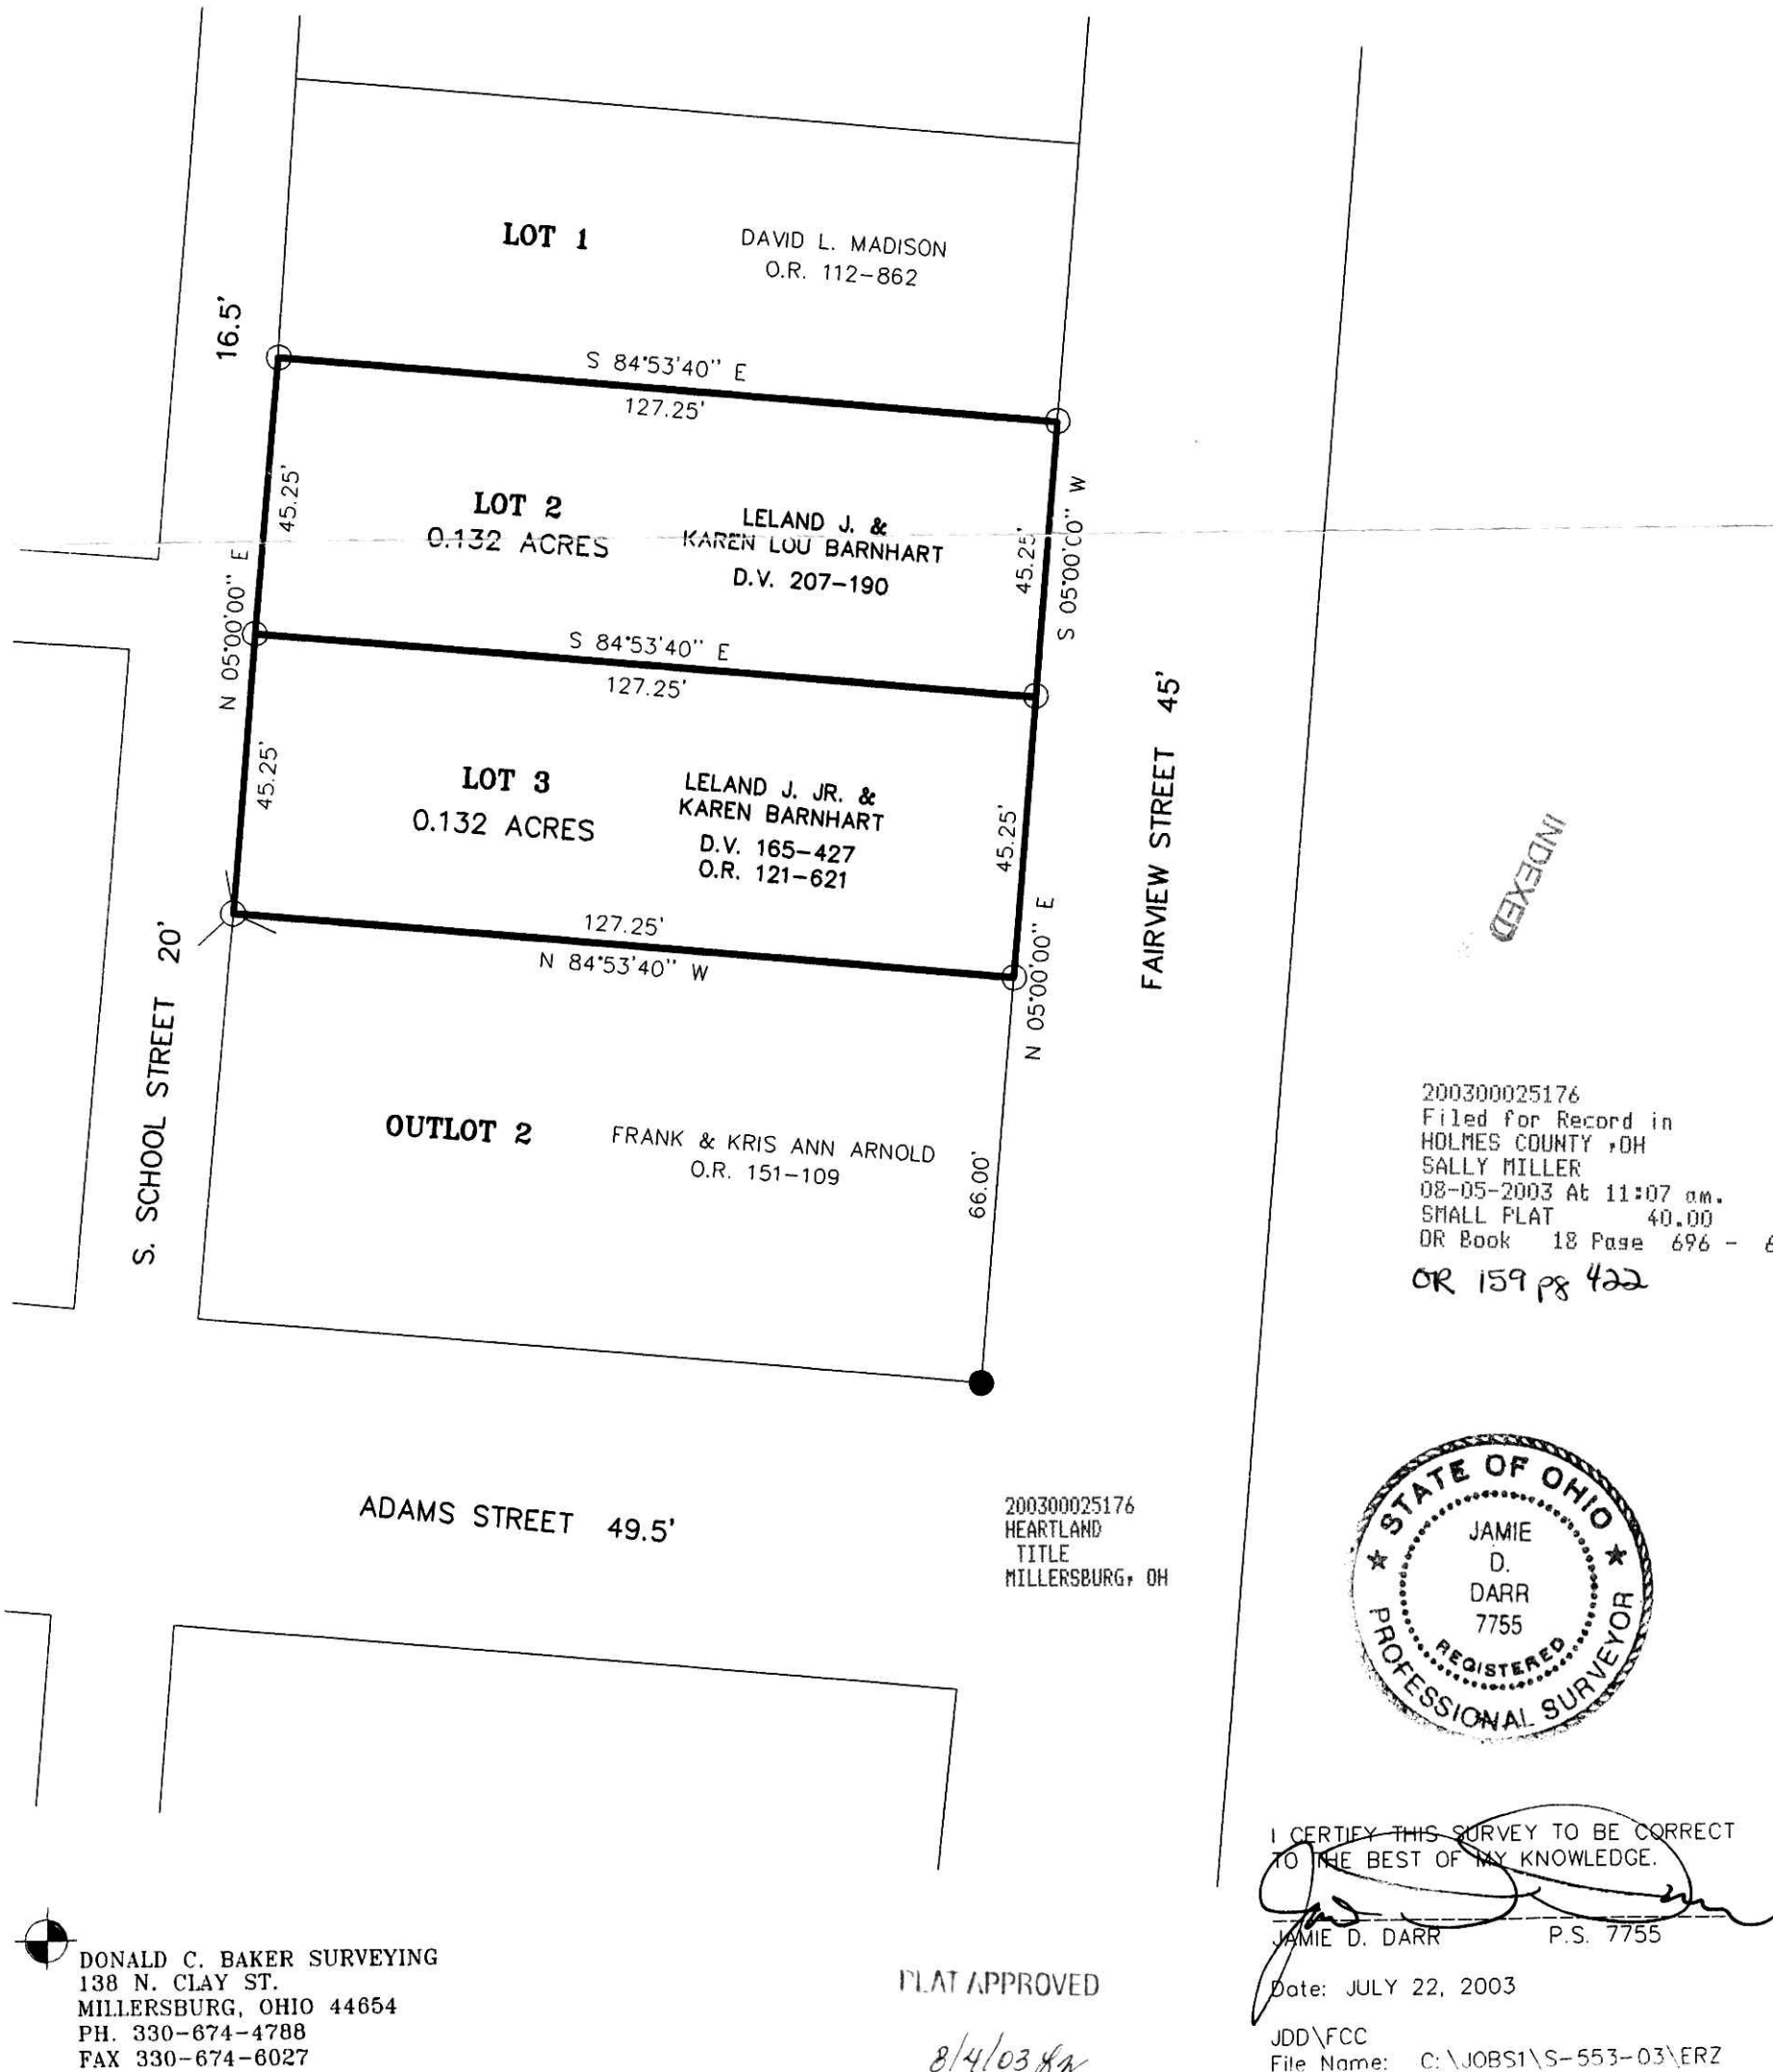

INDEXED

200300025176
Filed for Record in
HOLMES COUNTY ,OH
SALLY MILLER
08-05-2003 At 11:07 am.
SMALL PLAT 40.00
OR Book 18 Page 696 - 696

OR 159 pg 422

200300025176
HEARTLAND
TITLE
MILLERSBURG, OH

STATE OF OHIO
JAMIE
D.
DARR
7755
REGISTERED
PROFESSIONAL SURVEYOR

I CERTIFY THIS SURVEY TO BE CORRECT TO THE BEST OF MY KNOWLEDGE.

JAMIE D. DARR P.S. 7755

Date: JULY 22, 2003

JDD\FCC
File Name: C:\JOBS1\S-553-03\ERZ

DONALD C. BAKER SURVEYING
138 N. CLAY ST.
MILLERSBURG, OHIO 44654
PH. 330-674-4788
FAX 330-674-6027

PLAT APPROVED

8/4/03 dg