VOL 0018 PAGE 725

Instrument Book Page
200300025978 OR 18 725

SALT CREEK TOWNSHIP
S.E. QTR. SECTION 7
S.W. QTR. SECTION 8
T–14 N; R–12 W
HOLMES COUNTY, OHIO

SURVEYED FOR: DANIEL MILLER

200300025978
Filed for Record in
HOLMES COUNTY ,OH
SALLY MILLER
09-09-2003 At 02:25 pm.
SMALL PLAT 40.00
OR Book 18 Page 725 - 725
OR vol 163 page 853 + 855

REFERENCES:

DEED VOL. 151 PAGE 123
DEED VOL. 221 PAGE 562
O.R. VOL. 1 PAGE 428
O.R. VOL. 51 PAGE 11
PLAT VOL. 17 PAGE 470
BEARINGS FROM PLAT VOL. 17 PAGE 470

0' 100' 200'
SCALE: 1"=100'

■ STONE FOUND
▲ R.R. SPIKE FOUND
● 5/8" REBAR FOUND
○ 5/8" REBAR WITH I.D. CAP SET
I.D. CAP MARKED "BAKER 6938"

INDEXED

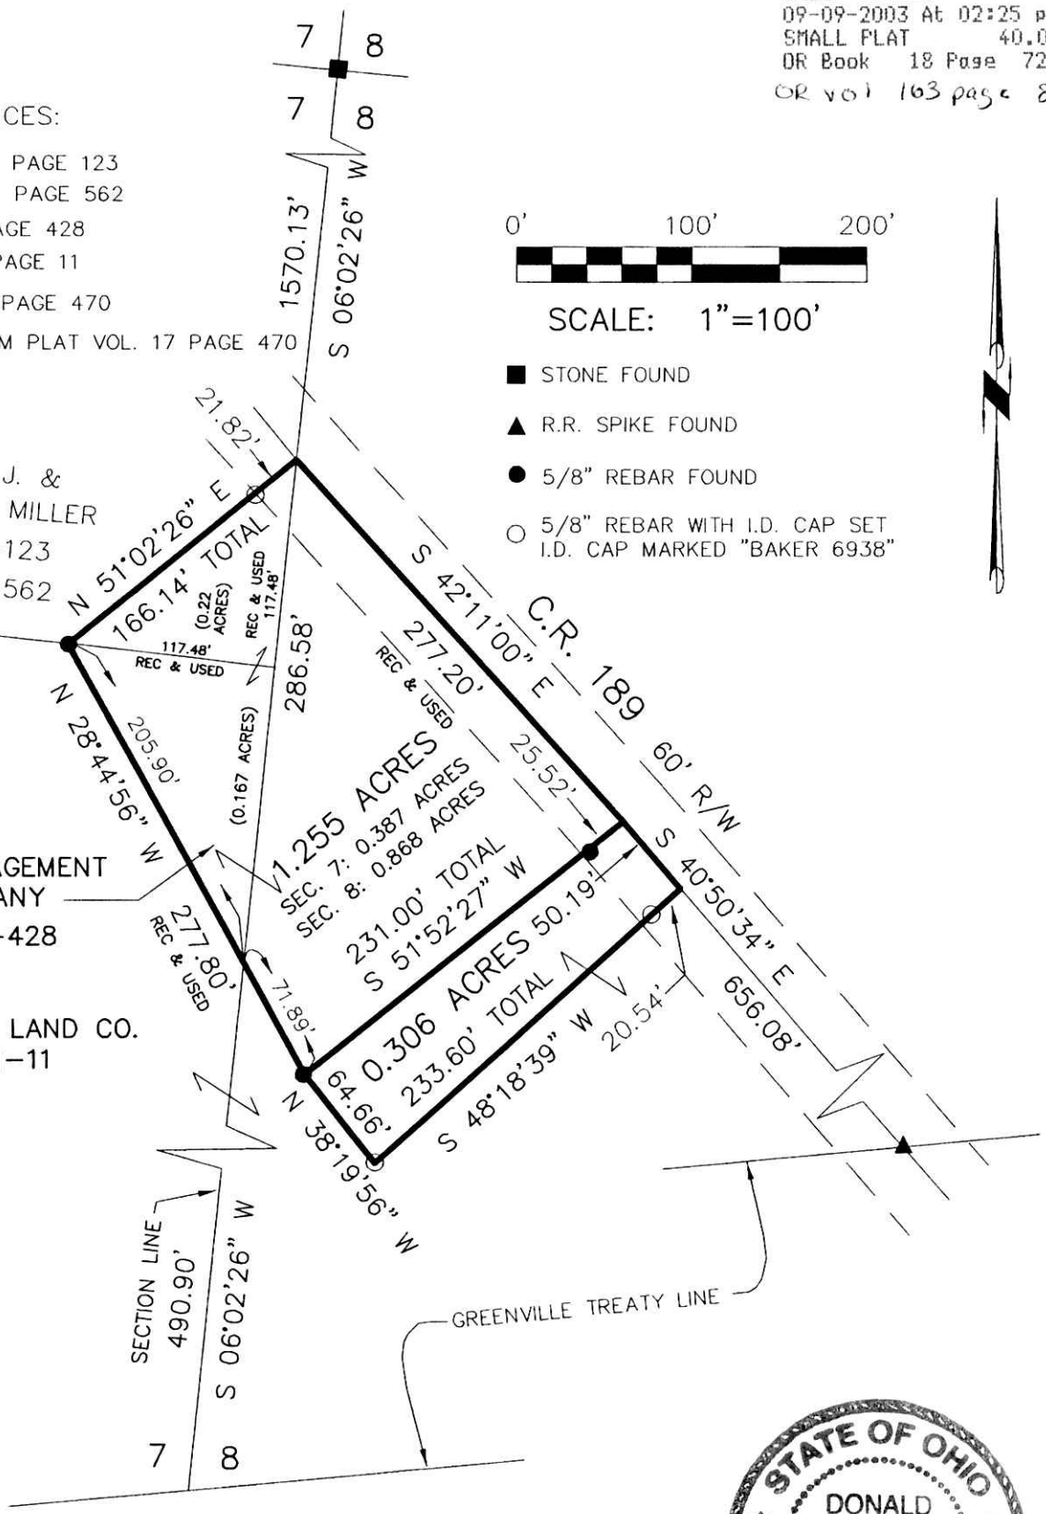

030188

APPROVED FOR TRANSFER ONLY
NO SUBDIVISION PLAT REQUIRED
(O.R.C. 711.001 & 711.131)
Lot(s) not for building unless
approved by Board of Health.
HOLMES CO. PLANNING COMM.
By AC Date 9/4/03

200300025978
SAMUEL M
STEIMEL ATTY
MILLERSBURG, OH

STATE OF OHIO
DONALD
C.
BAKER
6938
REGISTERED
PROFESSIONAL SURVEYOR

PLAT APPROVED
9/5/2003 b

DONALD C. BAKER SURVEYING
138 N. CLAY ST.
MILLERSBURG, OH 44654
PH. 330–674–4788
FAX: 330–674–6027

I CERTIFY THIS SURVEY TO BE CORRECT
TO THE BEST OF MY KNOWLEDGE.

Donald C Baker

DONALD C. BAKER PS 6938
FCC\KES DATE: JAN. 29, 2003
File Name: C:\JOBS1\S-40-03\ERZ