H-26

VOL 0018 PAGE 777

200300027007
HEARTLAND
TITLE
MILLERSBURG, OH

HARDY TOWNSHIP
N.W. QTR. SECTION 20
T-9 N; R-7 W
HOLMES COUNTY, OHIO

SURVEYED FOR: DARB SNYDER

200300027007
Filed for Record in
HOLMES COUNTY ,OH
SALLY MILLER
10-29-2003 At 02:01 pm.
SMALL PLAT 40.00
OR Book 18 Page 777 - 777
ORV 167 Pg. 2415

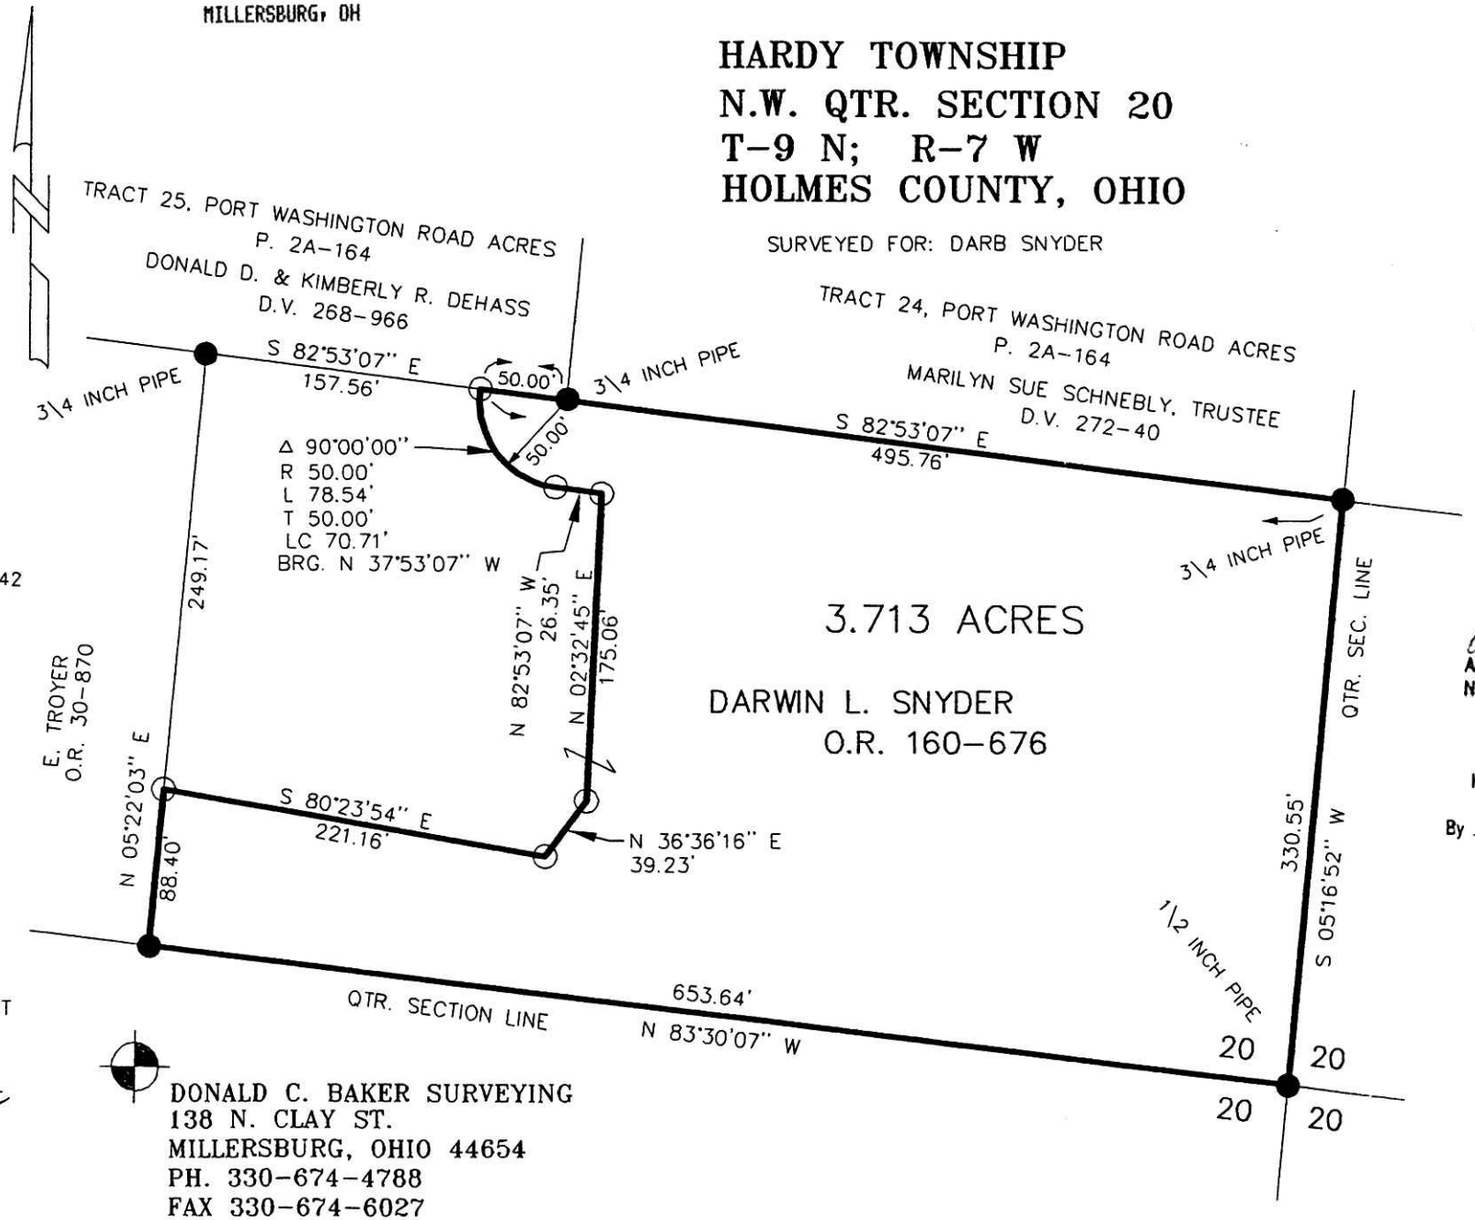

030235 030236
APPROVED FOR TRANSFER ONLY
NO SUBDIVISION PLAT REQUIRED
(O.R.C. 711.001 & 711.131)
Lot(s) not for building unless
approved by Board of Health.
HOLMES CO. PLANNING COMM.
By AC Date 10/24/03

STATE OF OHIO
JAMIE D. DARR 7755
REGISTERED PROFESSIONAL SURVEYOR

I CERTIFY THIS SURVEY TO BE CORRECT TO THE BEST OF MY KNOWLEDGE.

JAMIE D. DARR P.S. 7755

CC\JDD DATE: SEPT. 11, 2003

File Name: C:\JOBS1\S-799-03\MLD

DONALD C. BAKER SURVEYING
138 N. CLAY ST.
MILLERSBURG, OHIO 44654
PH. 330-674-4788
FAX 330-674-6027

PLAT APPROVED
10/27/2003

Instrument 200300027007 OR Book 18 Page 777