CLARK TOWNSHIP
N.E. QTR. SECTION 4
T-8 N; R-5 W
HOLMES COUNTY, OHIO

SURVEYED FOR: WILLIS YODER

REFFRFNCFS:
DEED VOL. 172 PAGE 55
DEED VOL. 270 PAGE 612
DEED VOL. 271 PAGE 933
DEED VOL. 277 PAGES 348 & 965
O.R. VOL. 25 PAGE 938
PLAT VOL. 16 PAGES 17 & 399
PLAT VOL. 17 PAGE 2

BEARINGS FROM PLAT VOL. 17 PAGE 2

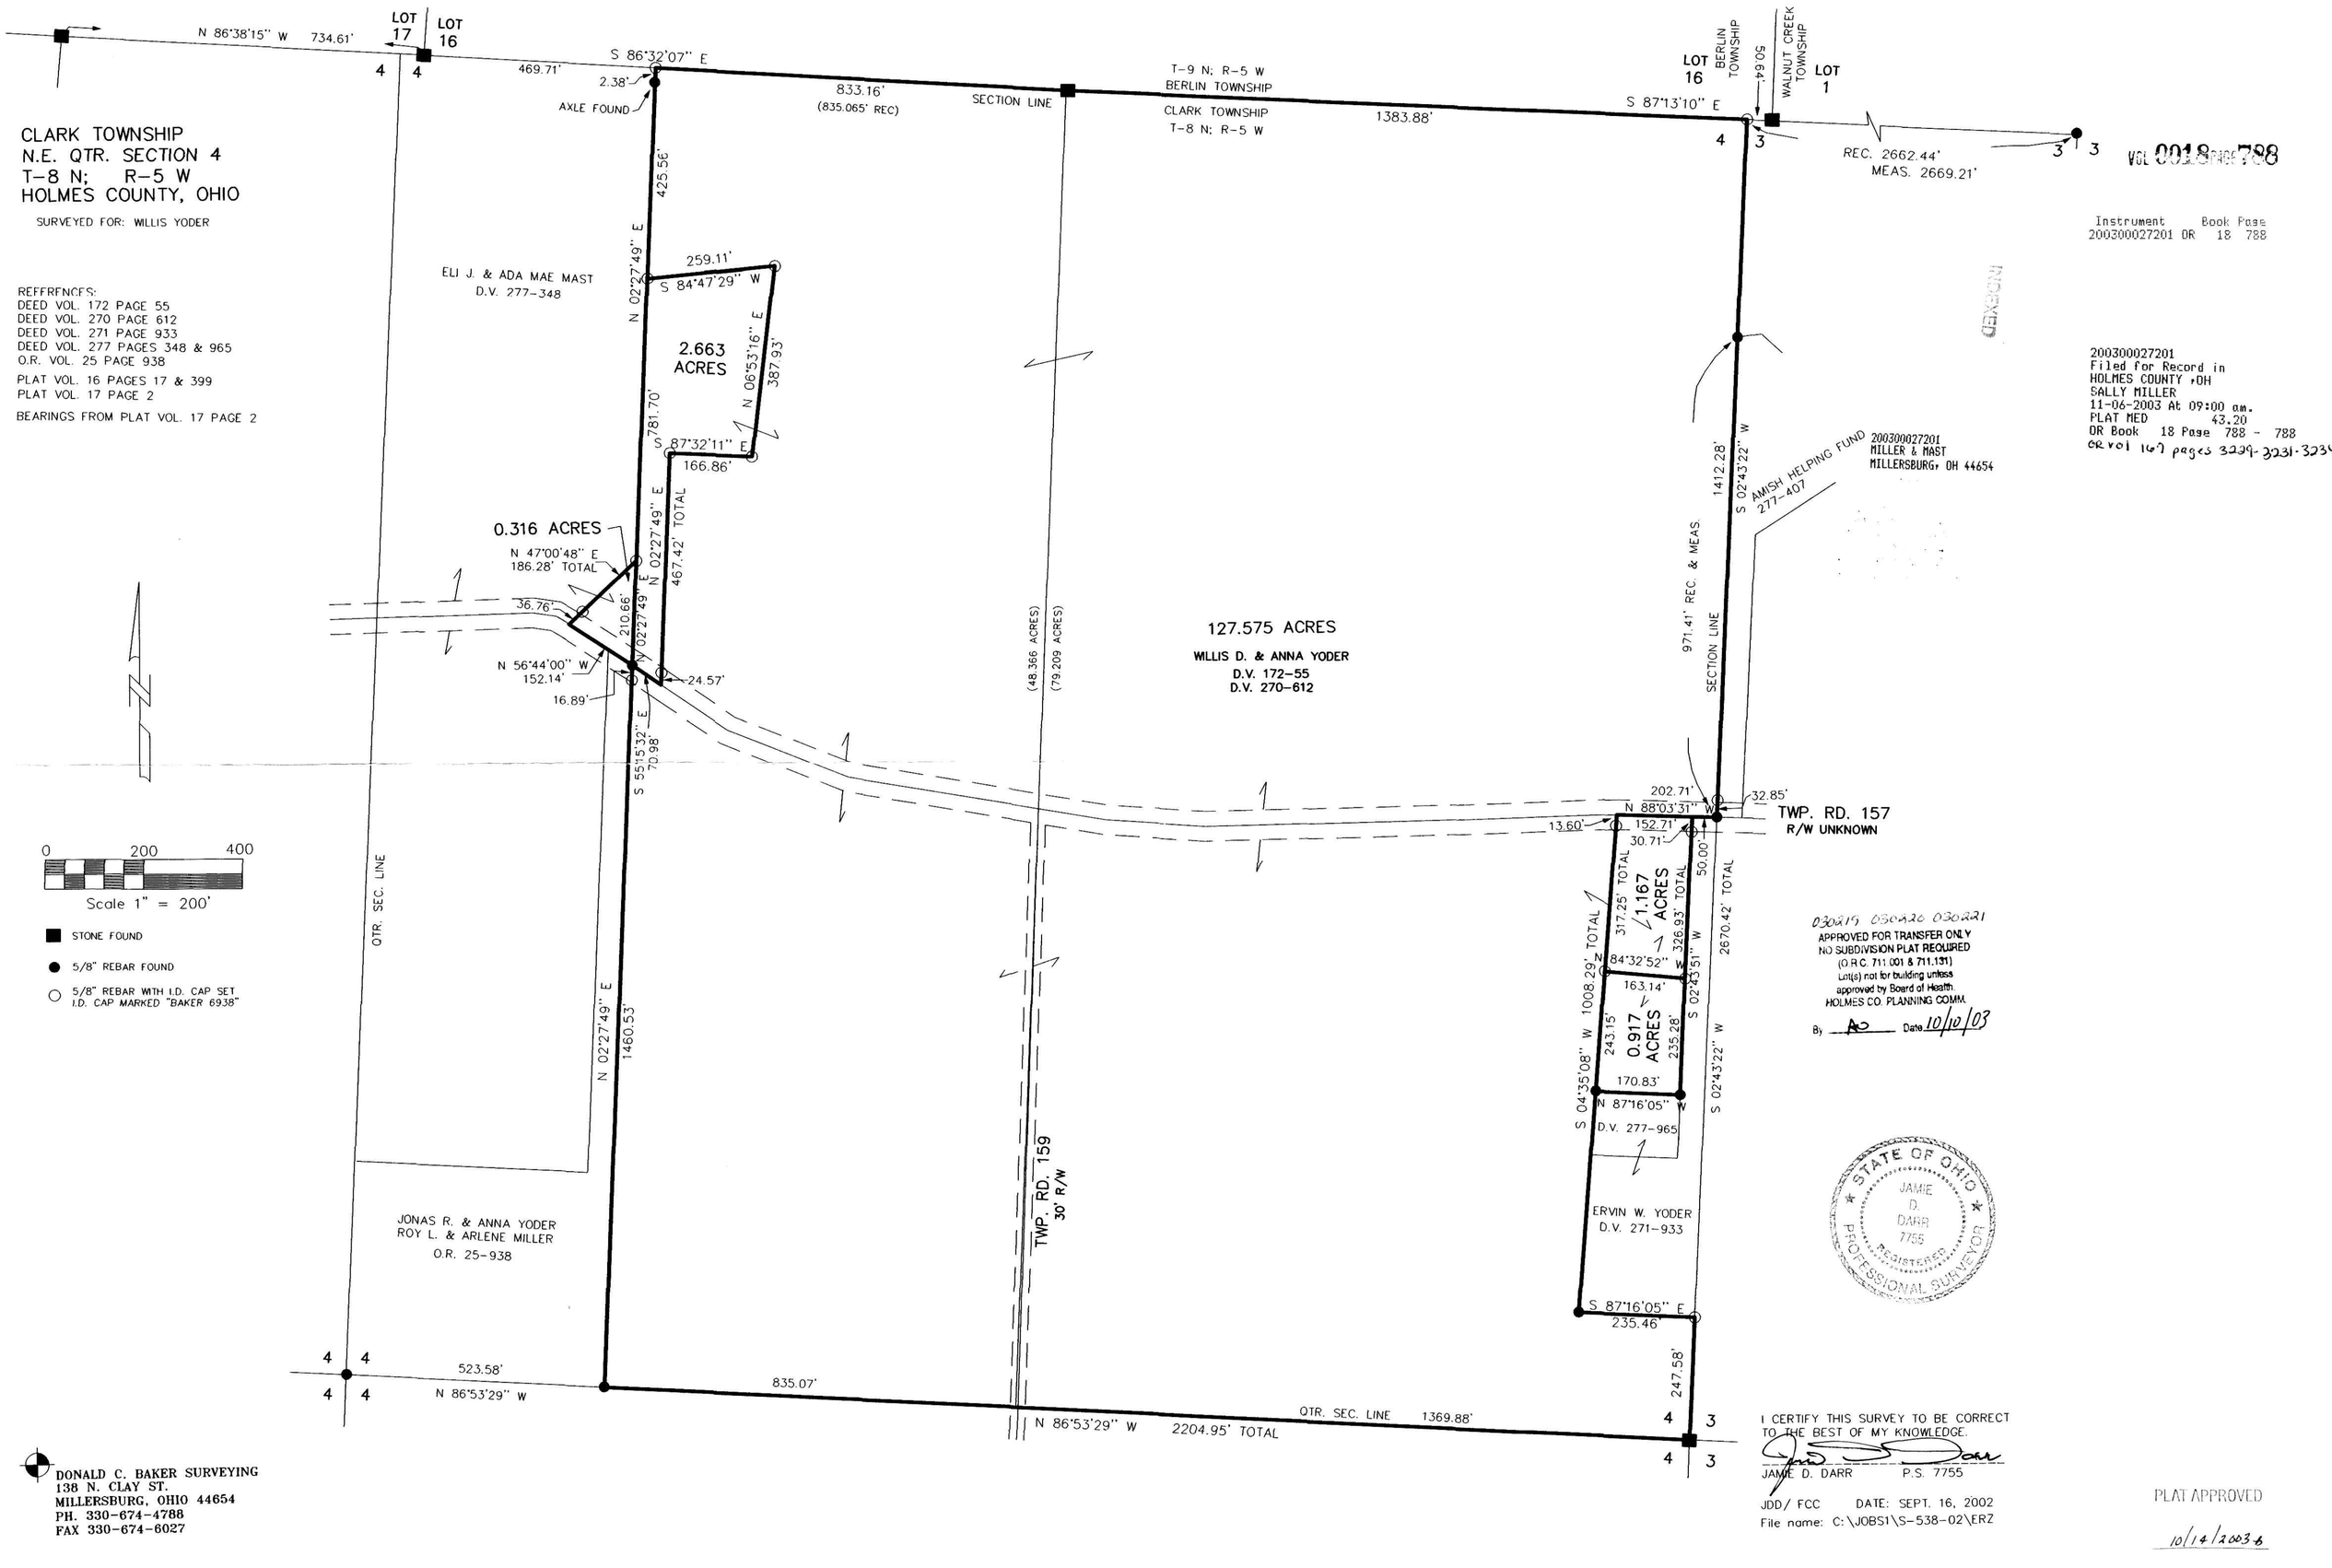

0 200 400
Scale 1" = 200'

- STONE FOUND
- 5/8" REBAR FOUND
- 5/8" REBAR WITH I.D. CAP SET I.D. CAP MARKED "BAKER 6938"

VOL 0018 PAGE 788

Instrument Book Page
200300027201 DR 18 788

200300027201
Filed for Record in
HOLMES COUNTY ,OH
SALLY MILLER
11-06-2003 At 09:00 am.
PLAT MED 43.20
DR Book 18 Page 788 - 788
OR vol 167 pages 3229-3231-3234

030219 030320 030321
APPROVED FOR TRANSFER ONLY
NO SUBDIVISION PLAT REQUIRED
(O.R.C. 711.001 & 711.131)
Lot(s) not for building unless
approved by Board of Health.
HOLMES CO. PLANNING COMM.
By AO Date 10/10/03

STATE OF OHIO
JAMIE D. DARR 7755
REGISTERED PROFESSIONAL SURVEYOR

I CERTIFY THIS SURVEY TO BE CORRECT TO THE BEST OF MY KNOWLEDGE.

JAMIE D. DARR P.S. 7755

JDD/ FCC DATE: SEPT. 16, 2002
File name: C:\JOBS1\S-538-02\ERZ

PLAT APPROVED
10/14/2003

DONALD C. BAKER SURVEYING
138 N. CLAY ST.
MILLERSBURG, OHIO 44654
PH. 330-674-4788
FAX 330-674-6027