VILLAGE OF MILLERSBURG
LOTS 476 & 477
HOLMES COUNTY, OHIO

(LOTS 476 & 477 - FORMERLY KNOWN AS LOTS 44 & 41 OF CRITCHFIELD 3RD. ADDITION OF LOTS TO THE VILLAGE OF MILLERSBURG, RECORDED IN PLAT VOL. 1 PAGE 107.)

HARDY TOWNSHIP
1ST. QTR, LOT 46
T-9N;R-7W

RECEIVED
OCT 11 1996
Hol. Co. Tax Map Office

0 50 100 200

SCALE: 1" = 100'

- ■ STONE FOUND
- ▲ R.R. SPIKE FOUND
- ● IRON PIN FOUND
- △ R.R. SPIKE SET
- ○ 5/8" RE BAR WITH I.D. CAP SET
  I.D. CAP MARKED "BAKER 6938"

REFERENCES:

DEED VOL. 273 PAGE 564
" " 273 " 140

PLAT VOL. 1 PAGE 107

BEARINGS FROM PLAT VOL. 11 PAGE 175

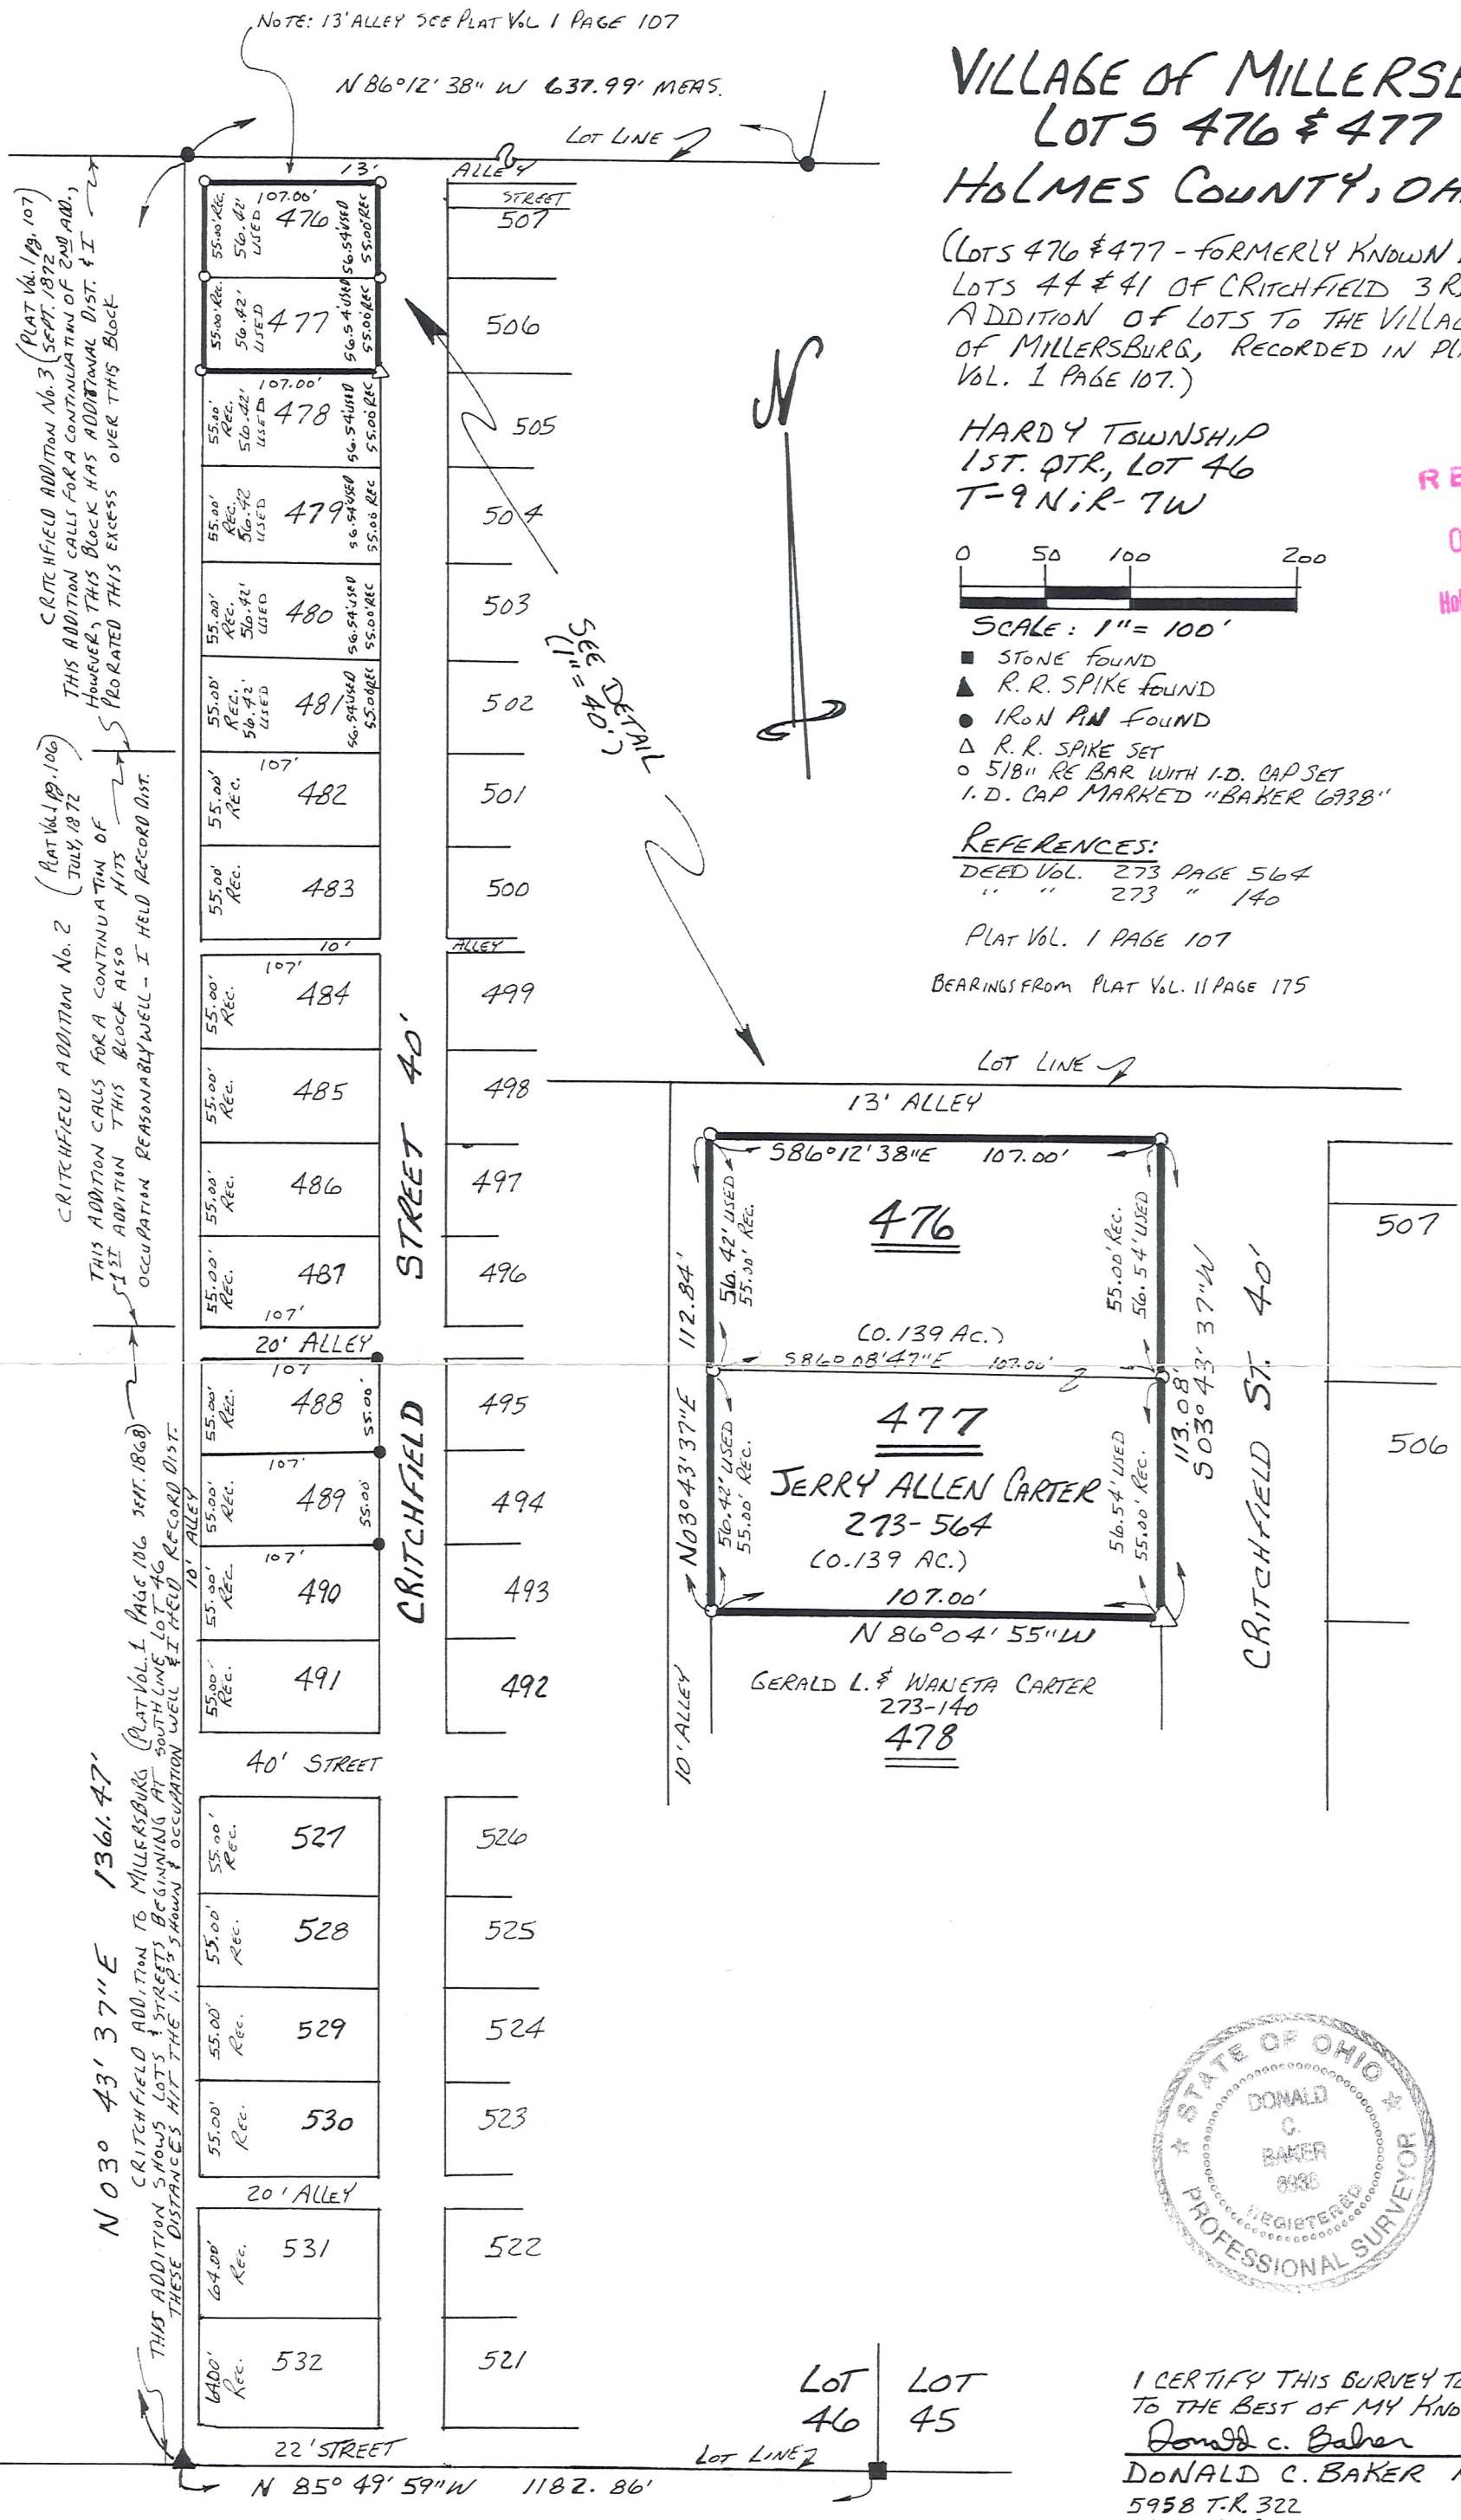
NOTE: 13' ALLEY SEE PLAT VOL 1 PAGE 107
N 86°12' 38" W 637.99' MEAS.
LOT LINE
13' ALLEY
STREET
507
506
505
504
503
502
501
500
ALLEY
499
498
497
496
495
494
493
492
10' ALLEY
CRITCHFIELD ADDITION No. 3 (PLAT VOL. 1 PG. 107) SEPT. 1872
THIS ADDITION CALLS FOR A CONTINUATION OF 2ND ADD., HOWEVER, THIS BLOCK HAS ADDITIONAL DIST. & I PRORATED THIS EXCESS OVER THIS BLOCK
CRITCHFIELD ADDITION No. 2 (PLAT VOL. 1 PG. 106) JULY, 1872
THIS ADDITION CALLS FOR A CONTINUATION OF 1ST ADDITION THIS BLOCK ALSO HITS OCCUPATION REASONABLY WELL - I HELD RECORD DIST.
476
477
478
479
480
481
482
483
484
485
486
487
488
489
490
491
107.00'
55.00' Rec.
56.42' USED
56.54' USED
55.00' REC
55.00 Rec
55.00' REC.
56.42' USED
56.54' USED
55.00' REC
55.00' REC.
56.42' USED
56.54' USED
55.00' REC
55.00' REC.
56.42' USED
56.54' USED
55.00' REC