MAY 14 '18 AM 11:19

VILLAGE OF MILLERSBURG
OUT LOTS 22, 35, 36, 37 & 121
1ST QTR., LOTS 42, 46 & 47
HARDY TOWNSHIP
T–9 N; R–7 W
HOLMES COUNTY, OHIO

SURVEYED FOR: MARY ELLEN RYAN

0 100 200

SCALE: 1"=100'

● 5/8" REBAR FOUND UNLESS OTHERWISE NOTED

○ 5/8" REBAR SET WITH I.D. CAP I.D. CAP MARKED "BAKER 6938"

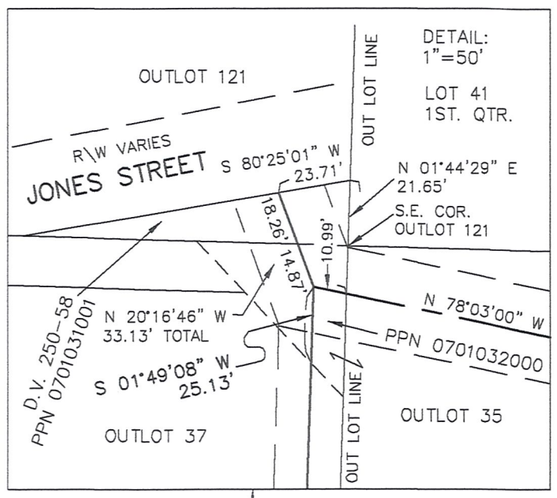

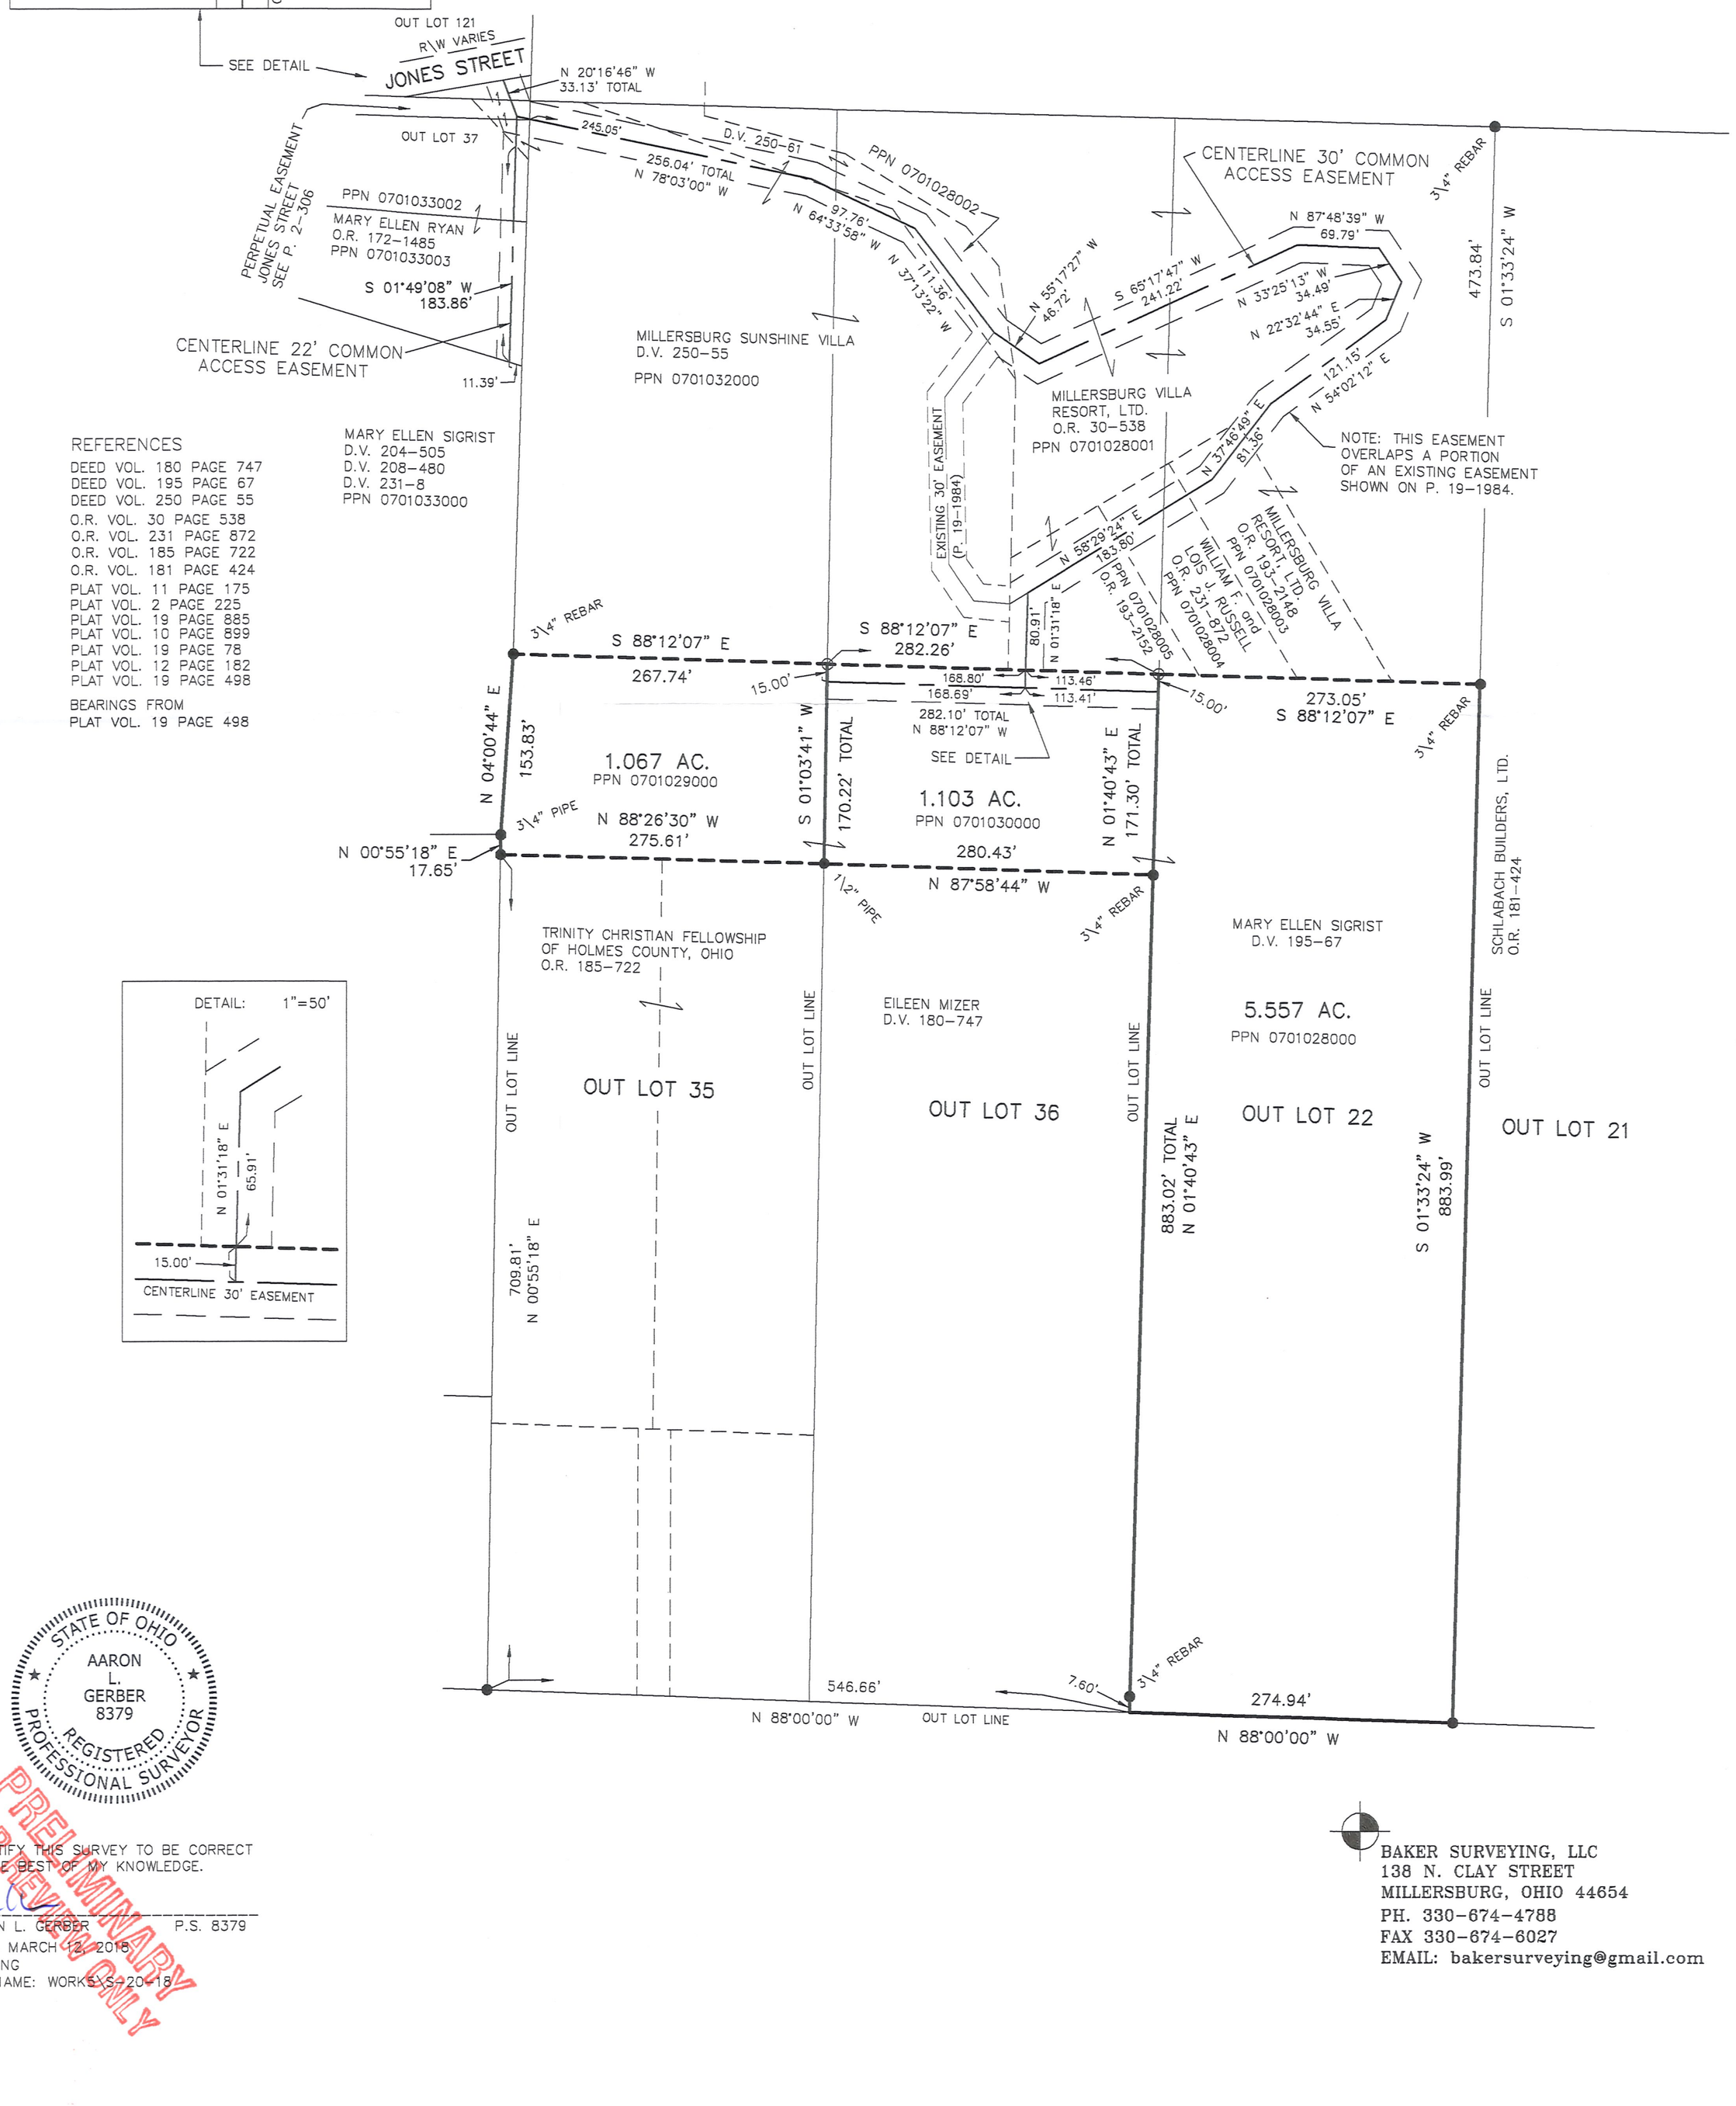

STATE OF OHIO
AARON L. GERBER
8379
REGISTERED PROFESSIONAL SURVEYOR

PRELIMINARY FOR REVIEW ONLY

I CERTIFY THIS SURVEY TO BE CORRECT TO THE BEST OF MY KNOWLEDGE.

AARON L. GERBER P.S. 8379

DATE: MARCH 12, 2018
ALG\JNG
FILE NAME: WORKS\S-20-18

BAKER SURVEYING, LLC
138 N. CLAY STREET
MILLERSBURG, OHIO 44654
PH. 330-674-4788
FAX 330-674-6027
EMAIL: bakersurveying@gmail.com