MV-6

VILLAGE OF MILLERSBURG
PART OF OUT LOTS 67, 68 & 69

HARDY TOWNSHIP
N.W. QTR. SECTION 19
T-9 N, R-7 W
HOLMES COUNTY, OHIO
SURVEYED FOR: NOAH TROYER

0 100

Scale 1" = 100'

▲ R.R. SPIKE FOUND

● 5/8" REBAR FOUND UNLESS OTHERWISE NOTED

○ 5/8" REBAR WITH I.D. CAP SET I.D. CAP MARKED "BAKER 6938"

DRILL HOLE IN CONC. WITH CROWS FEET

REFERENCES:

DEED VOL. 209 PAGE 113
DEED VOL. 273 PAGE 976

O.R. VOL. 19 PAGE 193

PLAT VOL. 16 PAGE 898
PLAT VOL. 2 PAGE 171
PLAT VOL. 15 PAGE 92

BEARINGS FROM PLAT VOL. 15 PAGE 92

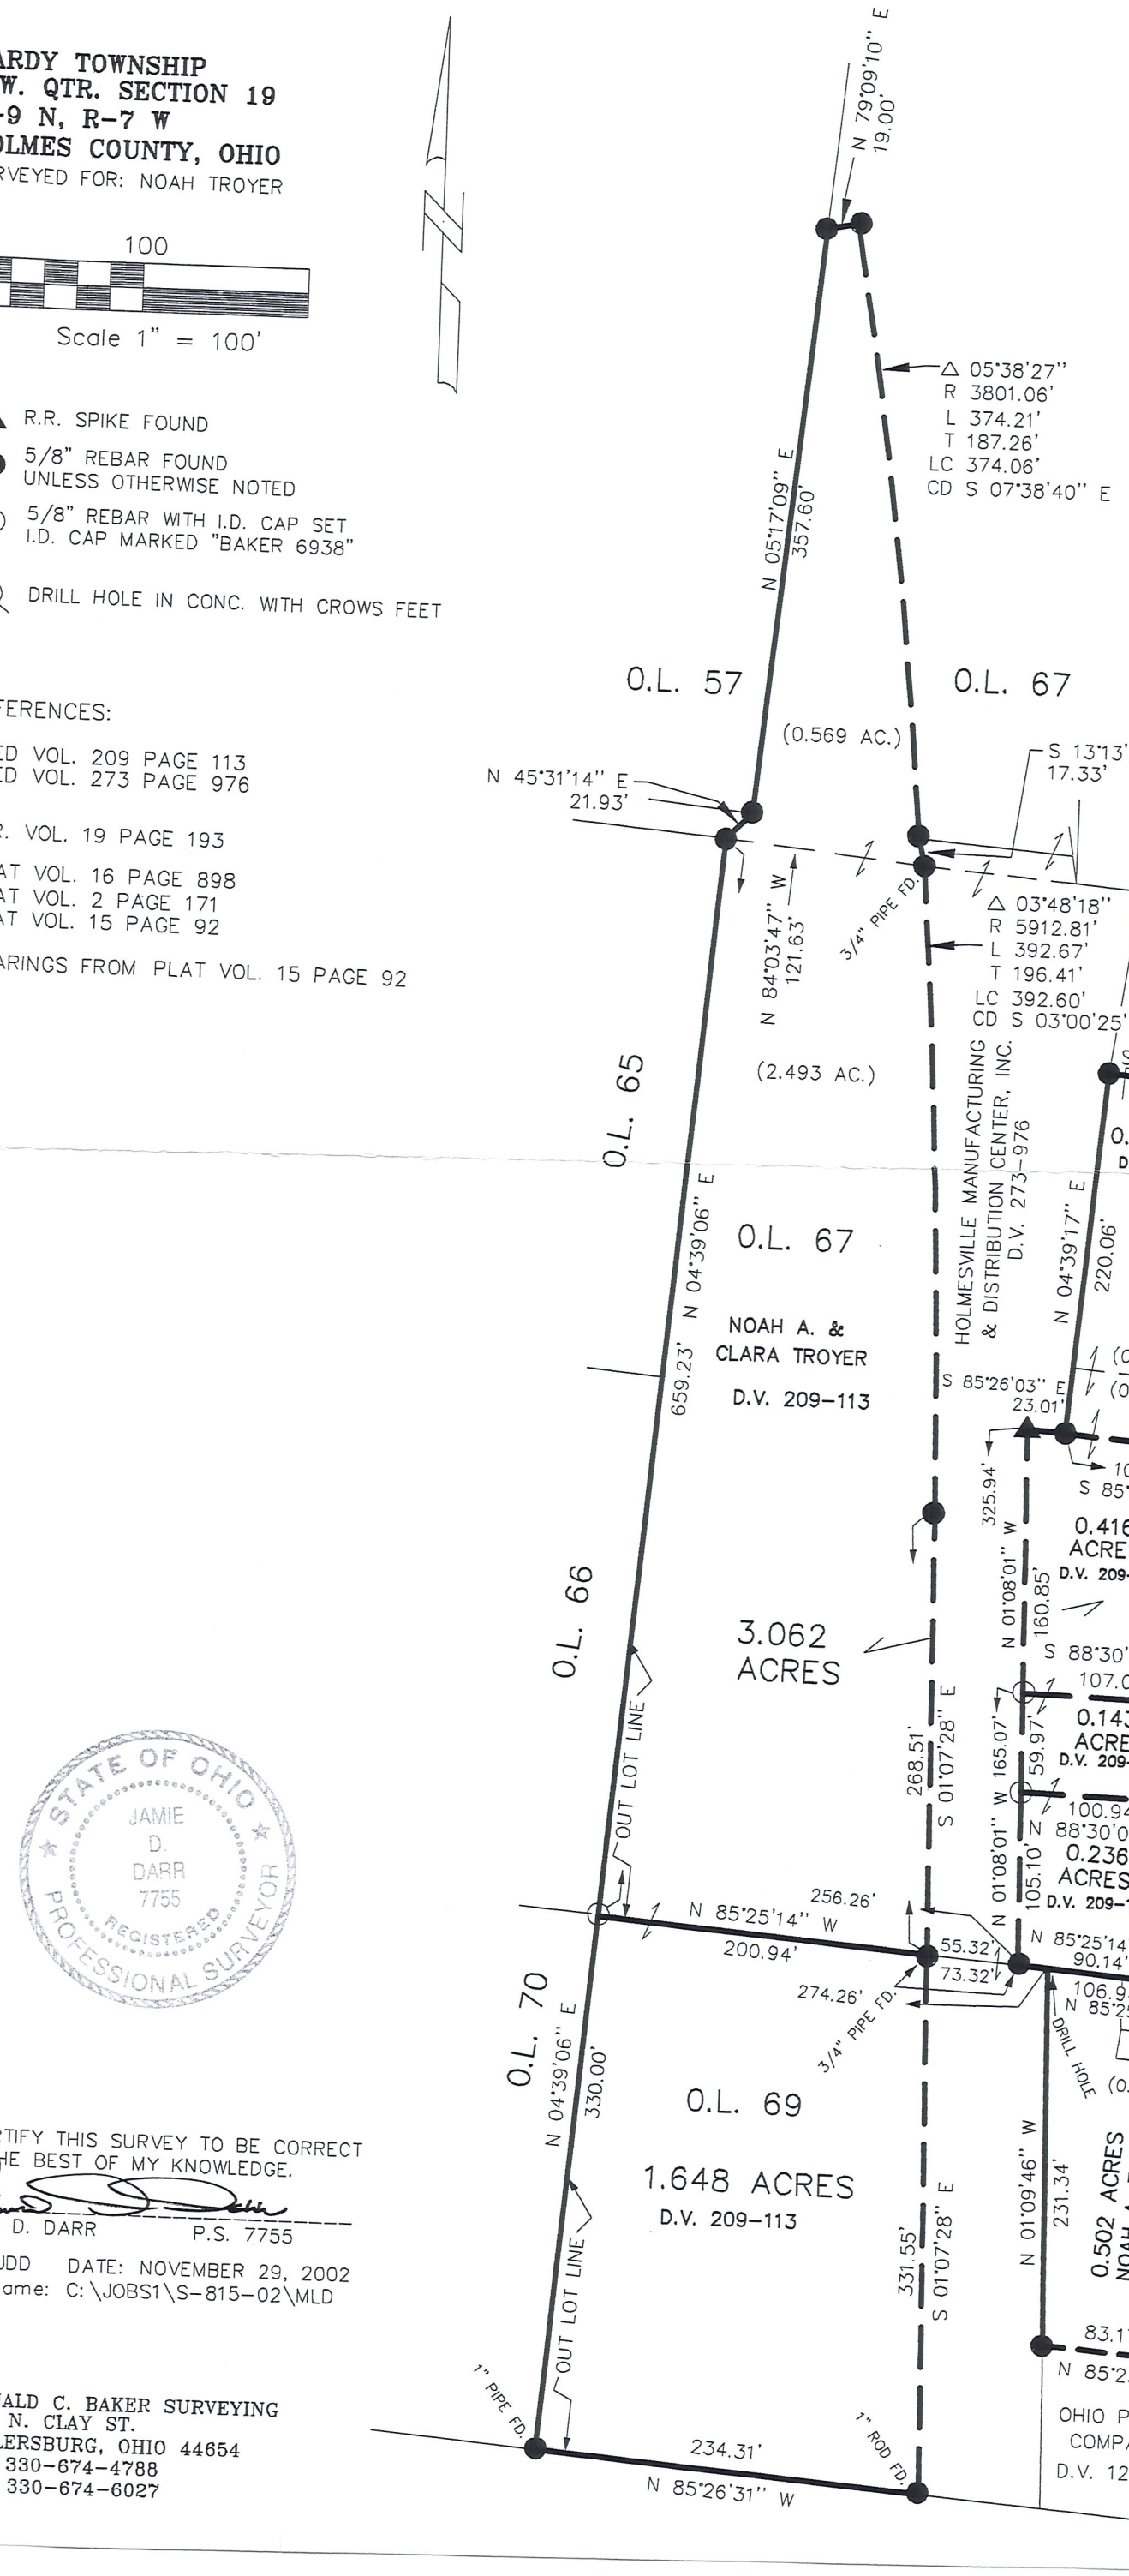

STATE OF OHIO
JAMIE D. DARR 7755
REGISTERED PROFESSIONAL SURVEYOR

I CERTIFY THIS SURVEY TO BE CORRECT TO THE BEST OF MY KNOWLEDGE.

JAMIE D. DARR P.S. 7755

FCC\JDD DATE: NOVEMBER 29, 2002
File Name: C:\JOBS1\S-815-02\MLD

DONALD C. BAKER SURVEYING
138 N. CLAY ST.
MILLERSBURG, OHIO 44654
PH. 330-674-4788
FAX 330-674-6027